


Location Plan

Site Address: 44, Brockley Close, Tilehurst, Reading, RG30 4YP

Date Produced: 04-Jul-2024

Scale: 1:1250 @A4

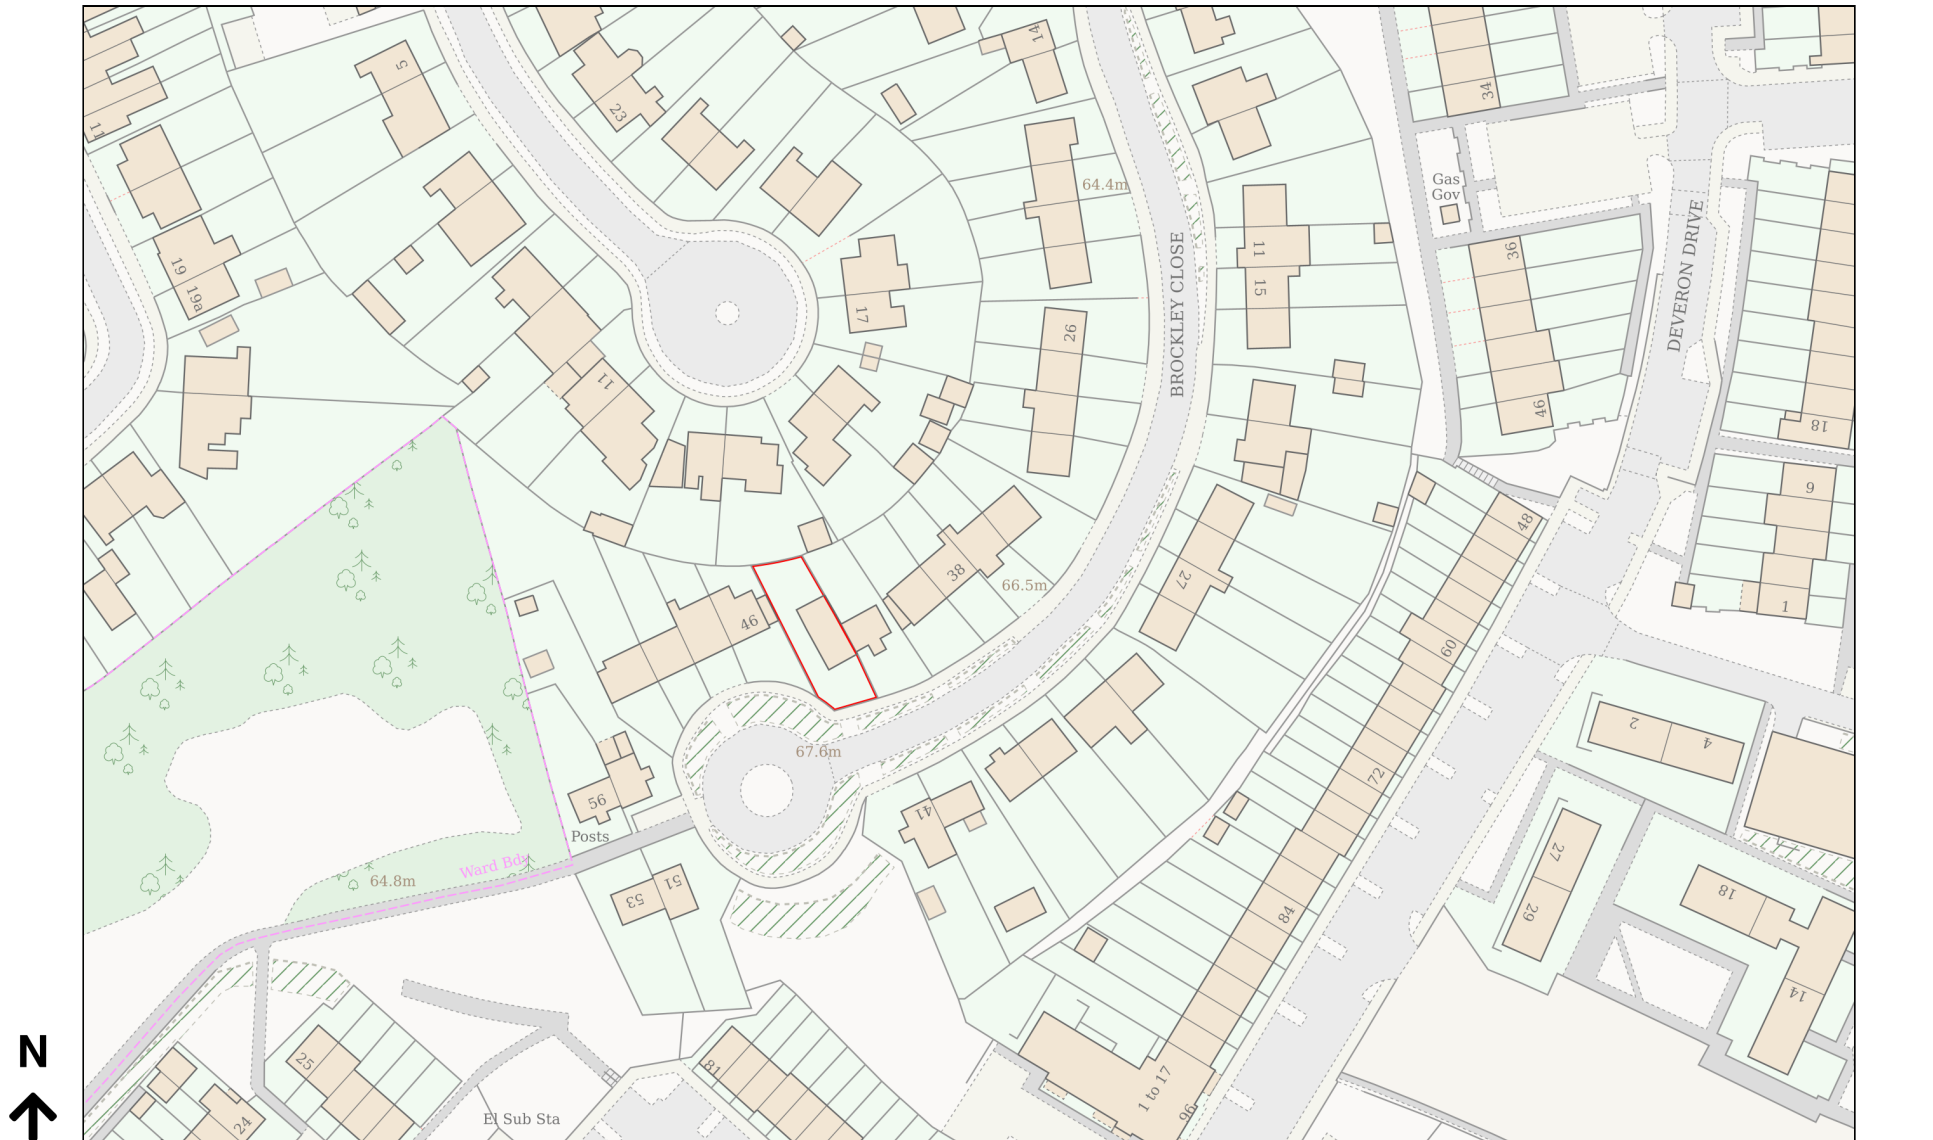

Planning Portal Reference: PP-13210436v1

0 50
Metres