


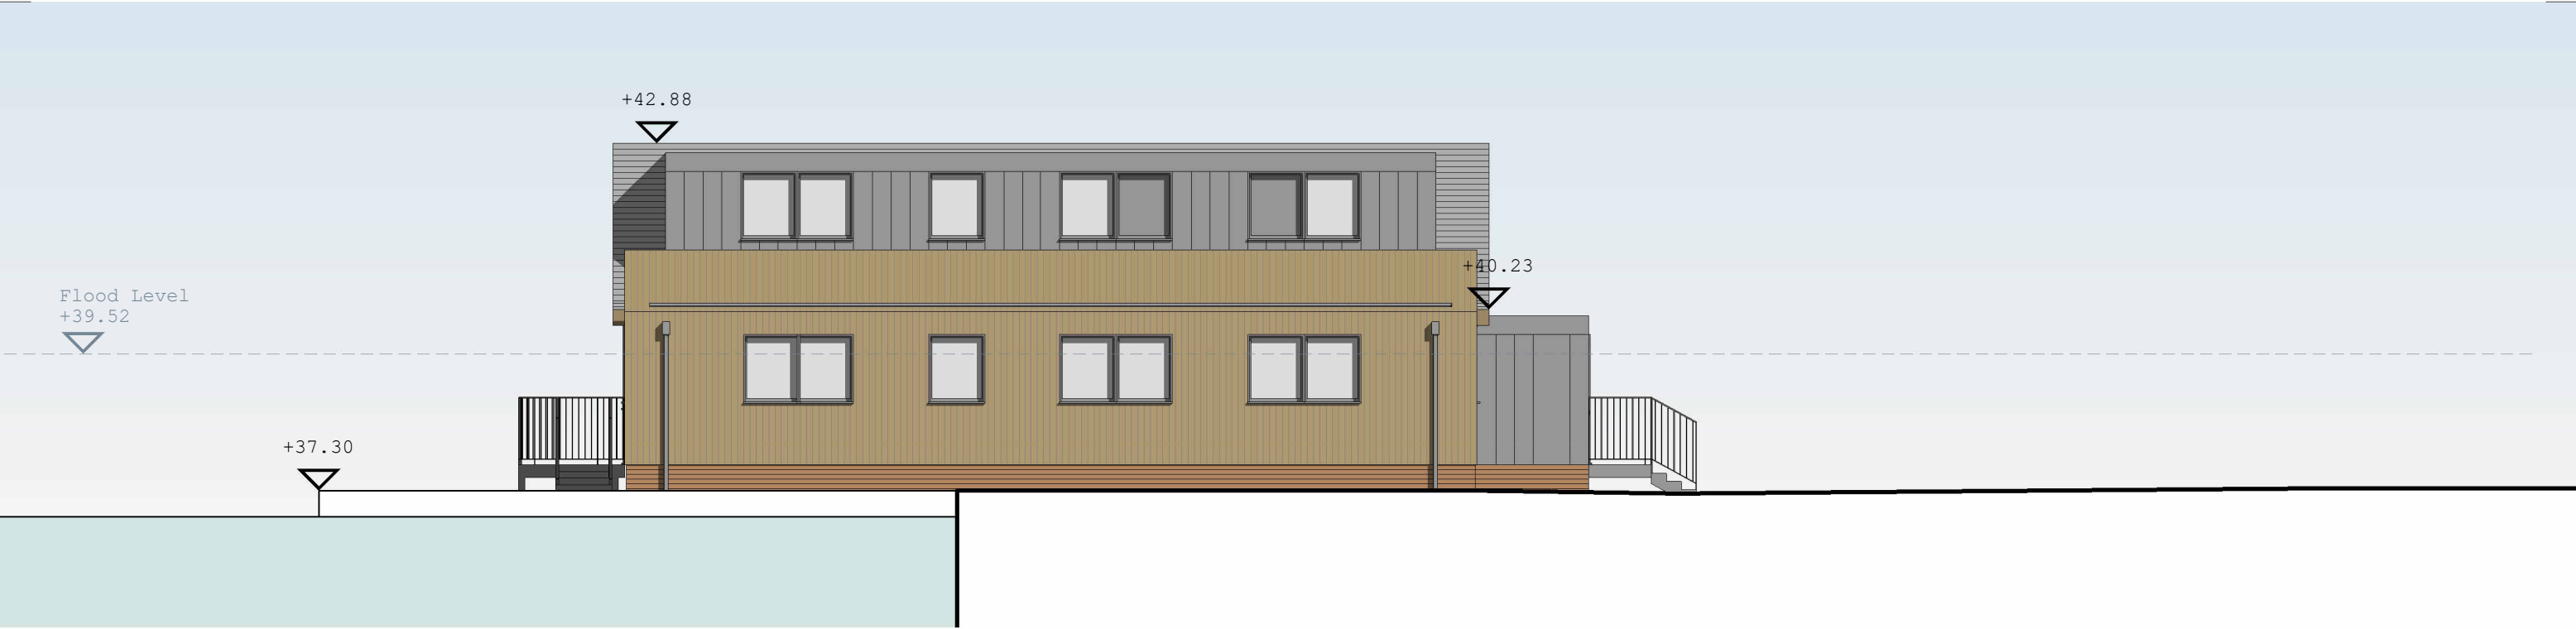

1 East  
1 : 100



2 West  
1 : 100

Option 2



|                                                                                       |  |  |   |  |   |
|---------------------------------------------------------------------------------------|--|--|---|--|---|
|  |  |  | <p>Project:<br/><b>Warren Creek</b><br/><b>The Warren RG4 7TQ</b></p> <p>Drawing:<br/><b>Proposed Elevations Sheet</b><br/><b>2 of 2</b></p> <p>Date:<br/><b>May '24</b></p> <p>Status:<br/><b>Info</b></p> <p>Job: 1011    Drawing: 05-04    Revision: 2</p> <p>Drawn By: MC    Checked By: EM</p> |  | <p> <b>RIBA</b> <br/>Chartered Practice</p> <p><b>Colony Architects Ltd.</b><br/>The Wine Store, Brewery Court, Theale, Reading, RG7 5AJ<br/><b>+44 (0)118 380 0328</b><br/><b>hello@colonyarchitects.com</b><br/><b>colonyarchitects.com</b></p> |
|---------------------------------------------------------------------------------------|--|--|---|--|---|