
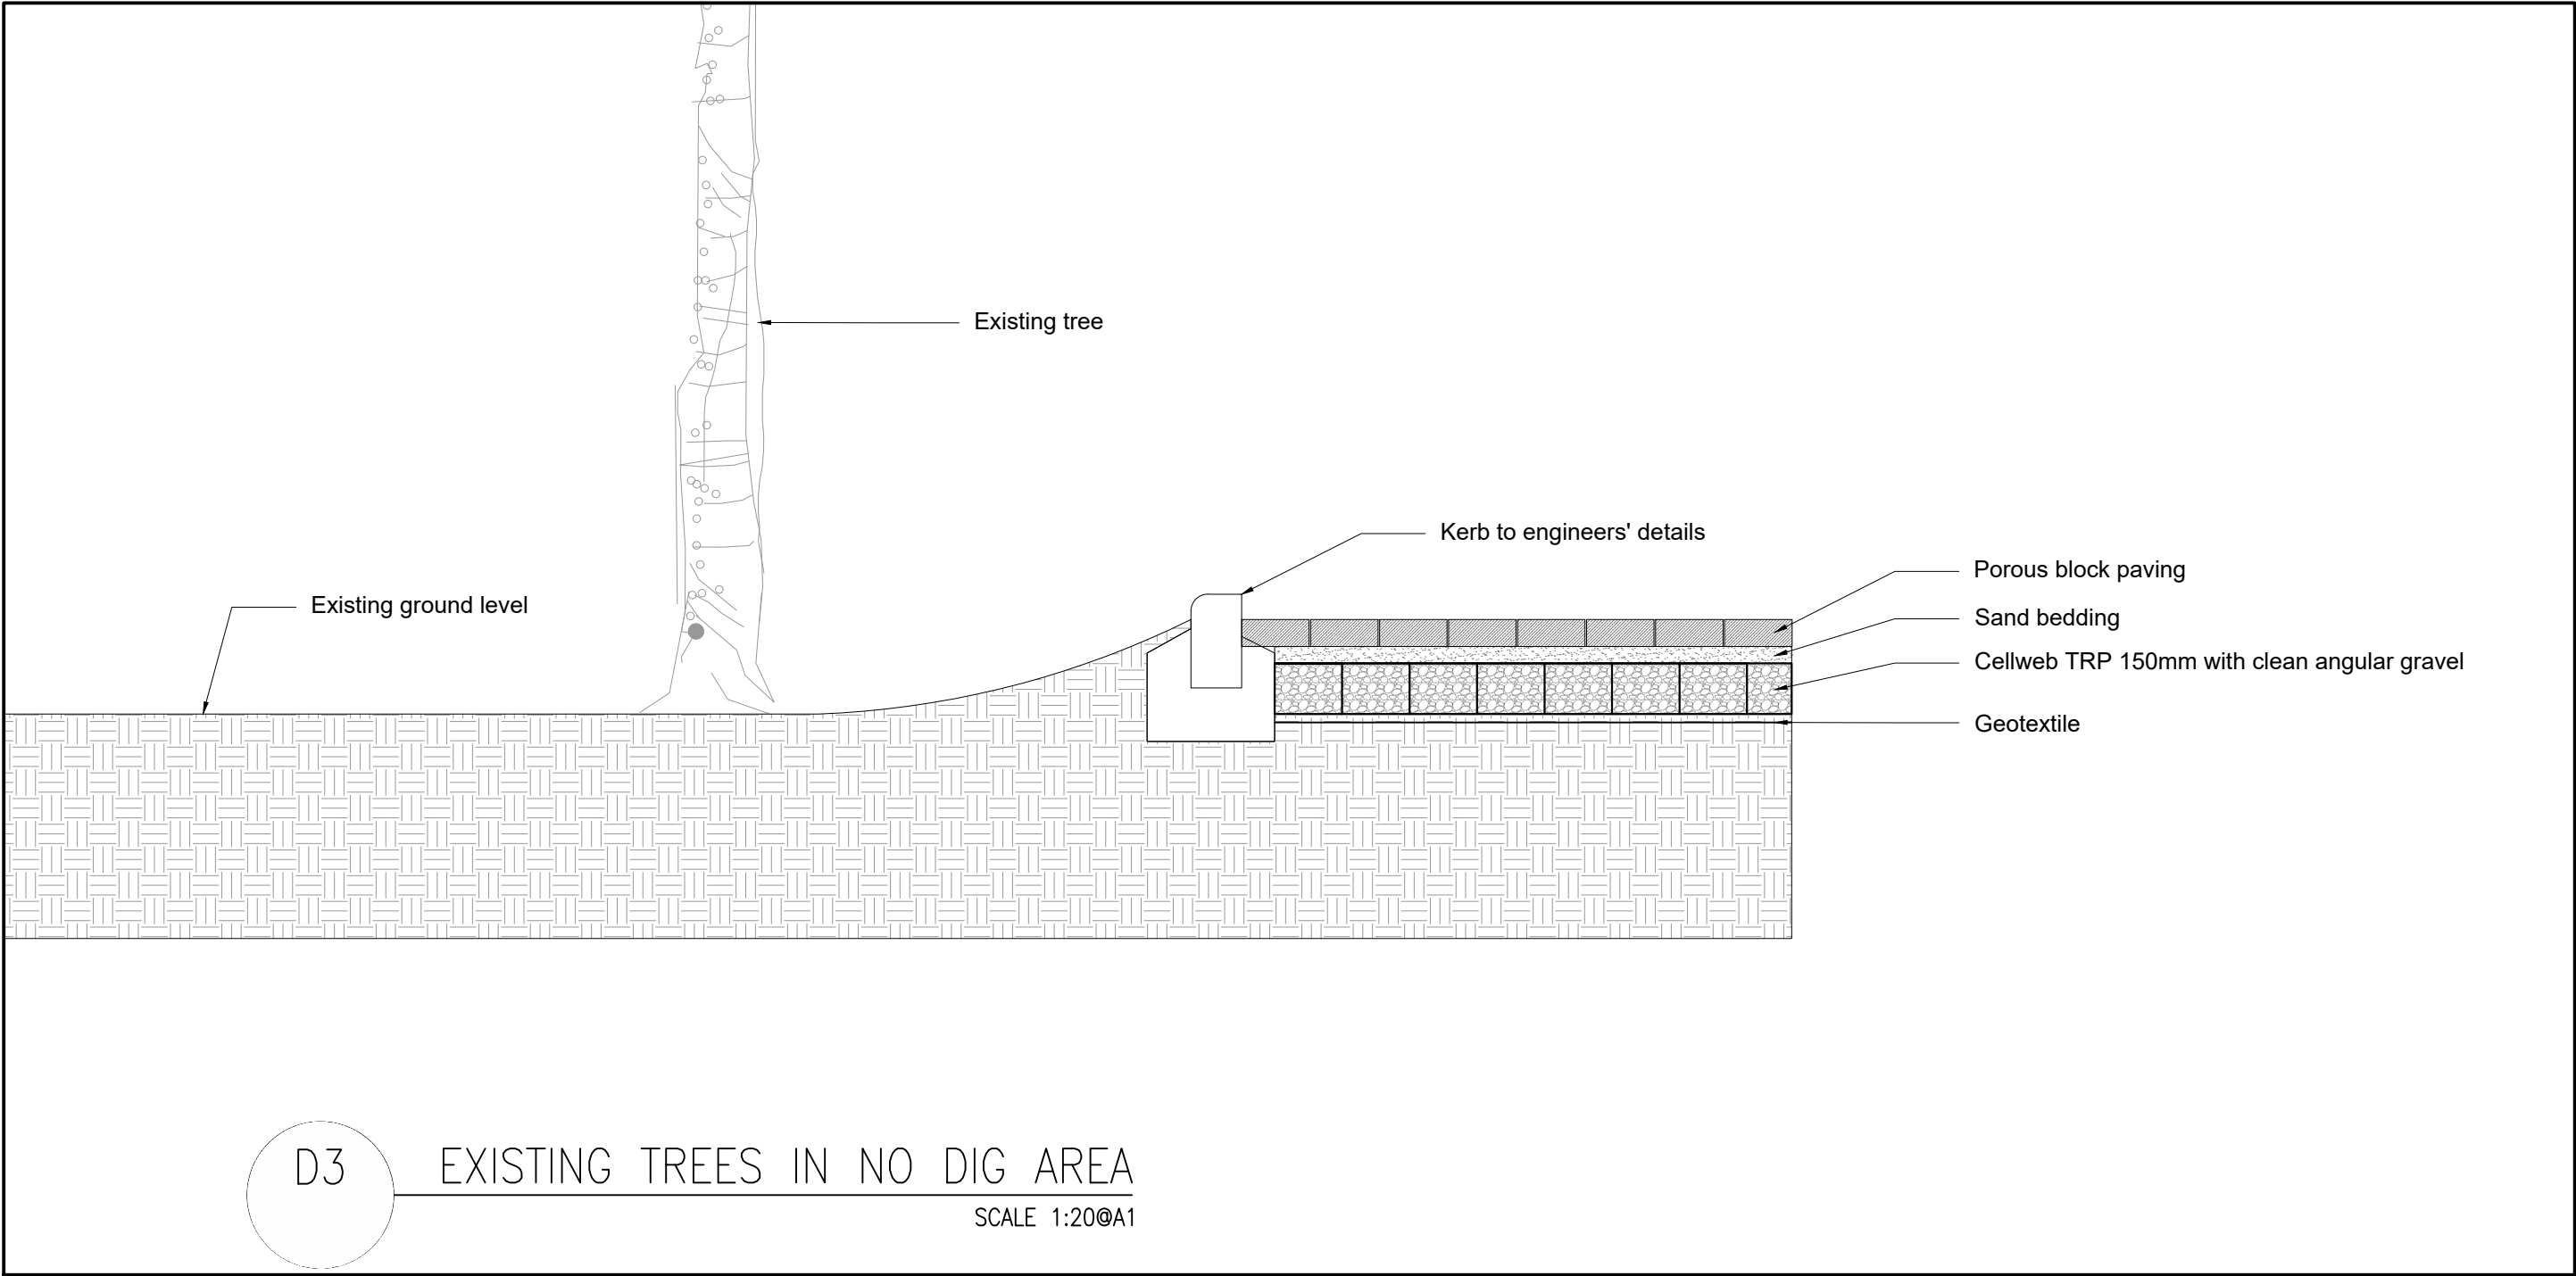


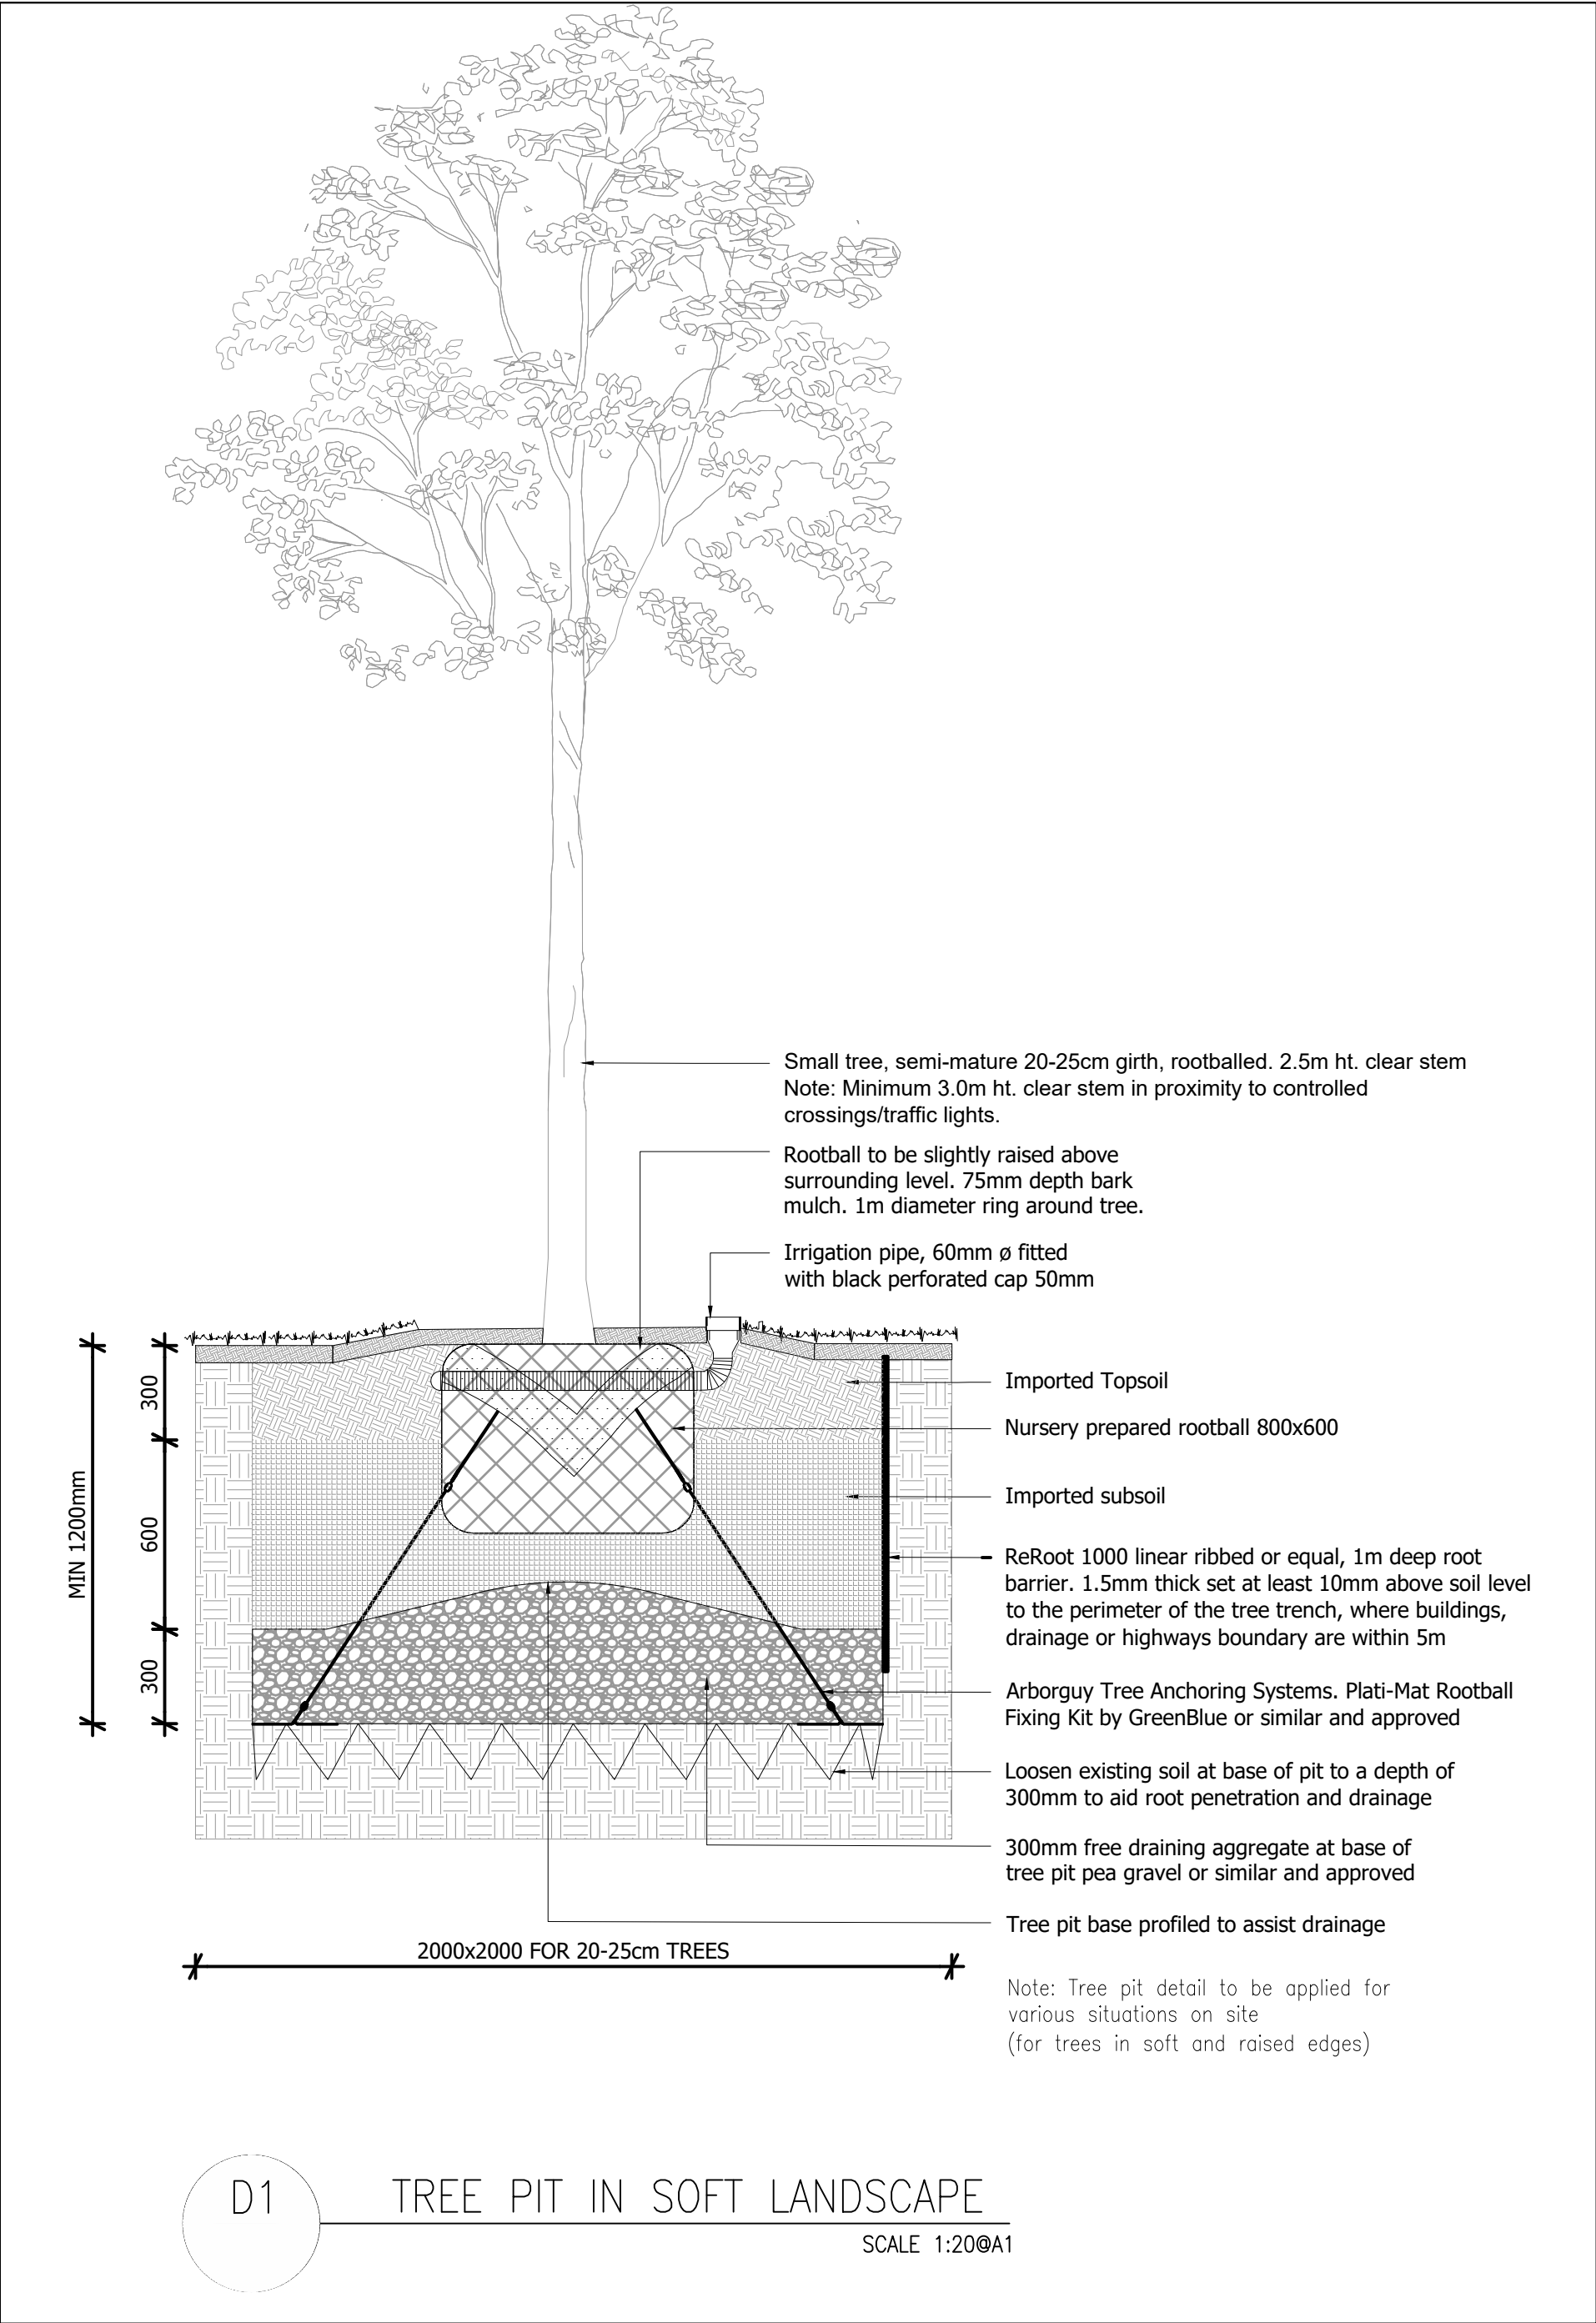

- NOTES:
1. Drawings for Planning only.
 2. Drawings should be read in conjunction with other consultants information and cross referenced.
 3. Drawings to be read in conjunction with the landscape section of the design and access statement.
 4. All drainage, kerbs and edgings unless specified are to engineers details.
 5. The drawing can be scaled for planning purposes only and cannot be relied upon for construction.

FOR PLANNING

Project
**Napier Court
Reading**
Drawing Title
Landscape Typical Details_Planting

Date 18.09.2023	Scale 1:20 @A1	Drawn by GO	Check by JH
Project No 35206	Drawing No RG-LD-400-1	Revision P4	

0 0.2 0.4 0.6 0.8 1.0m

Stantec

Stantec UK Limited
7 Soho Square
London
W1D 3Q8
T: 020 7446 6888



stantec.com\uk