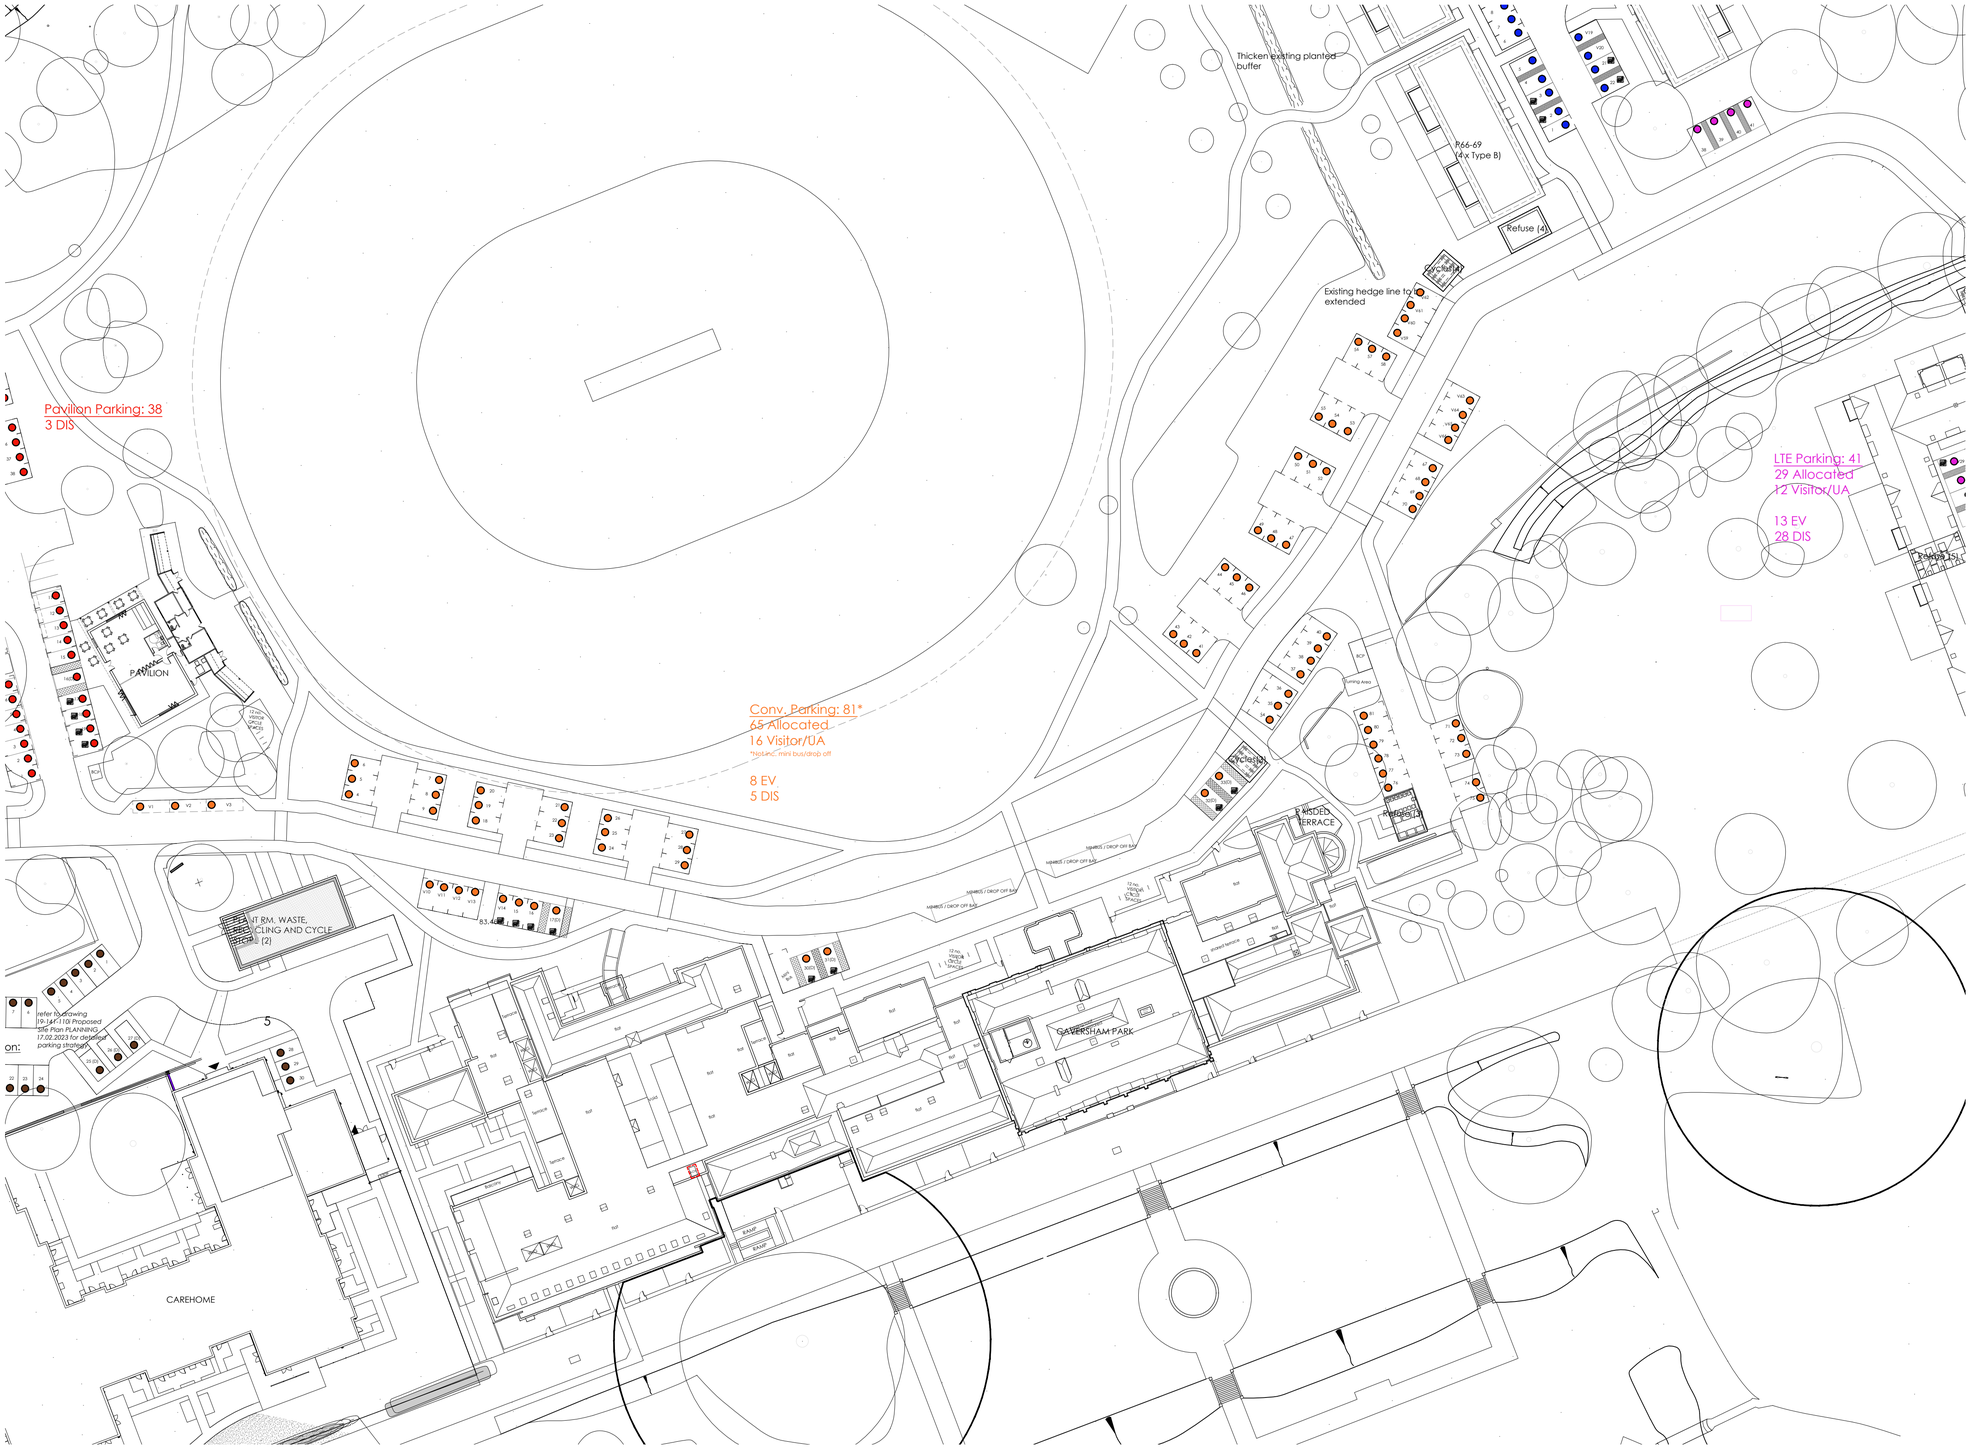

NOTES:

DIMENSIONS ARE NOT TO BE SCALED FROM THIS DRAWING

ALL DIMENSIONS ARE TO BE CHECKED AGAINST ACTUAL SITE DIMENSIONS BEFORE ANY WORK IS FABRICATED

COPYRIGHT RESERVED

THIS DRAWING IS THE PROPERTY OF BHP HARWOOD ARCHITECTS AND MAY NOT BE COPIED, REPRODUCED LENT OR DISCLOSED WITHOUT THEIR EXPRESS PERMISSION IN WRITING.

REVISIONS

Rev.	Date	Description
C	22.05.23	Updated
D	30.05.23	Updated
E	02.06.23	Updated
F	06.06.23	Updated
G	06.06.23	Updated
H	07.06.23	Updated
J	14.06.23	Updated
K	14.02.24	Updated
L	27.02.24	Updated

PARKING KEY

KEY

- Land to West
- Gate House
- Pavilion
- Care Home
- Conversion
- Land to North
- Land to East

Proposed Landscaping omitted for clarity.

Cycle Store Key

Main House

- 0.5 cycles per dwelling (shared cycle store)

Carehome

- As Condy Lofthouse drawings

EV Charging Key

EV Charging Port

NORTH

0m 10 20 30 40 50m

Client :
BEECHCROFT DEVELOPMENTS LTD

Job :
CAVERSHAM PARK

Drawing Title:
Main House Parking Plan

Scale:
1:500 @ A1

Date: Dec 22
Drawn By: RN
Checked: ***

Drawing No: 3251.P.127
Revision: L

PLANNING

The White Barn, Manor Farm, Manor Road
Wantage, Oxfordshire, OX12 8NE
T: 01235 765322 F: 01235 765373

The Mansion House, Hartham Park, Corsham, Wiltshire, SN13 0RP
T: 01249 700489 F: 01249 470077

info@bhpharwood.co.uk - www.bhpharwood.co.uk

BHP HARWOOD ARCHITECTS