



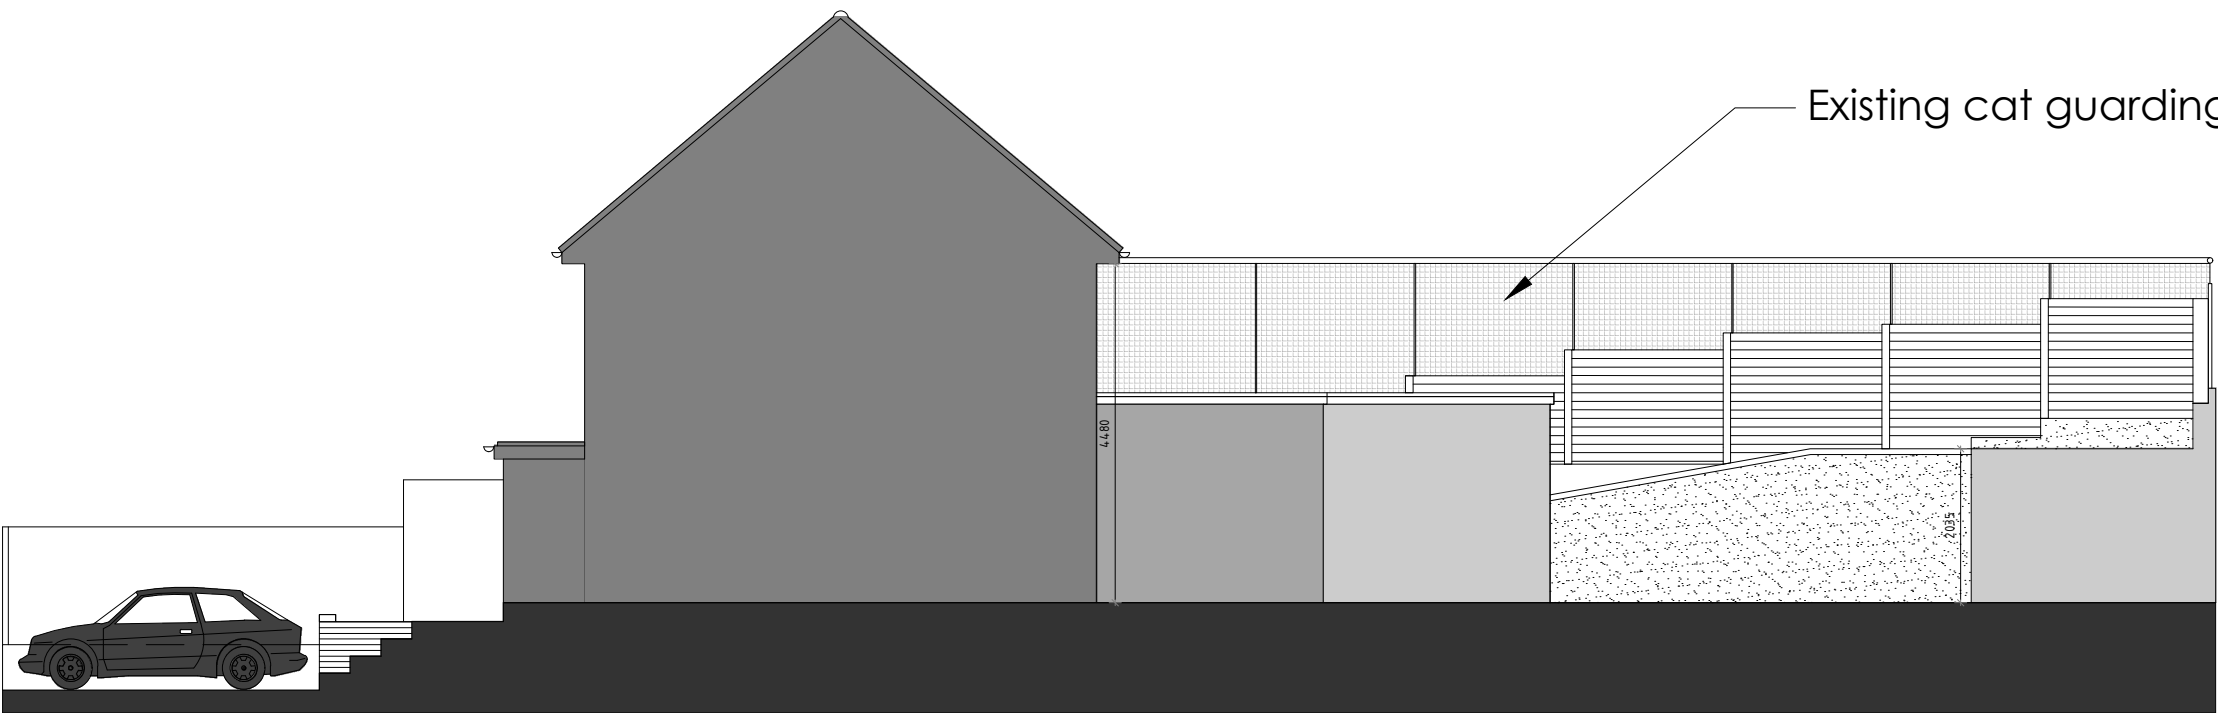

Existing Side Elevation

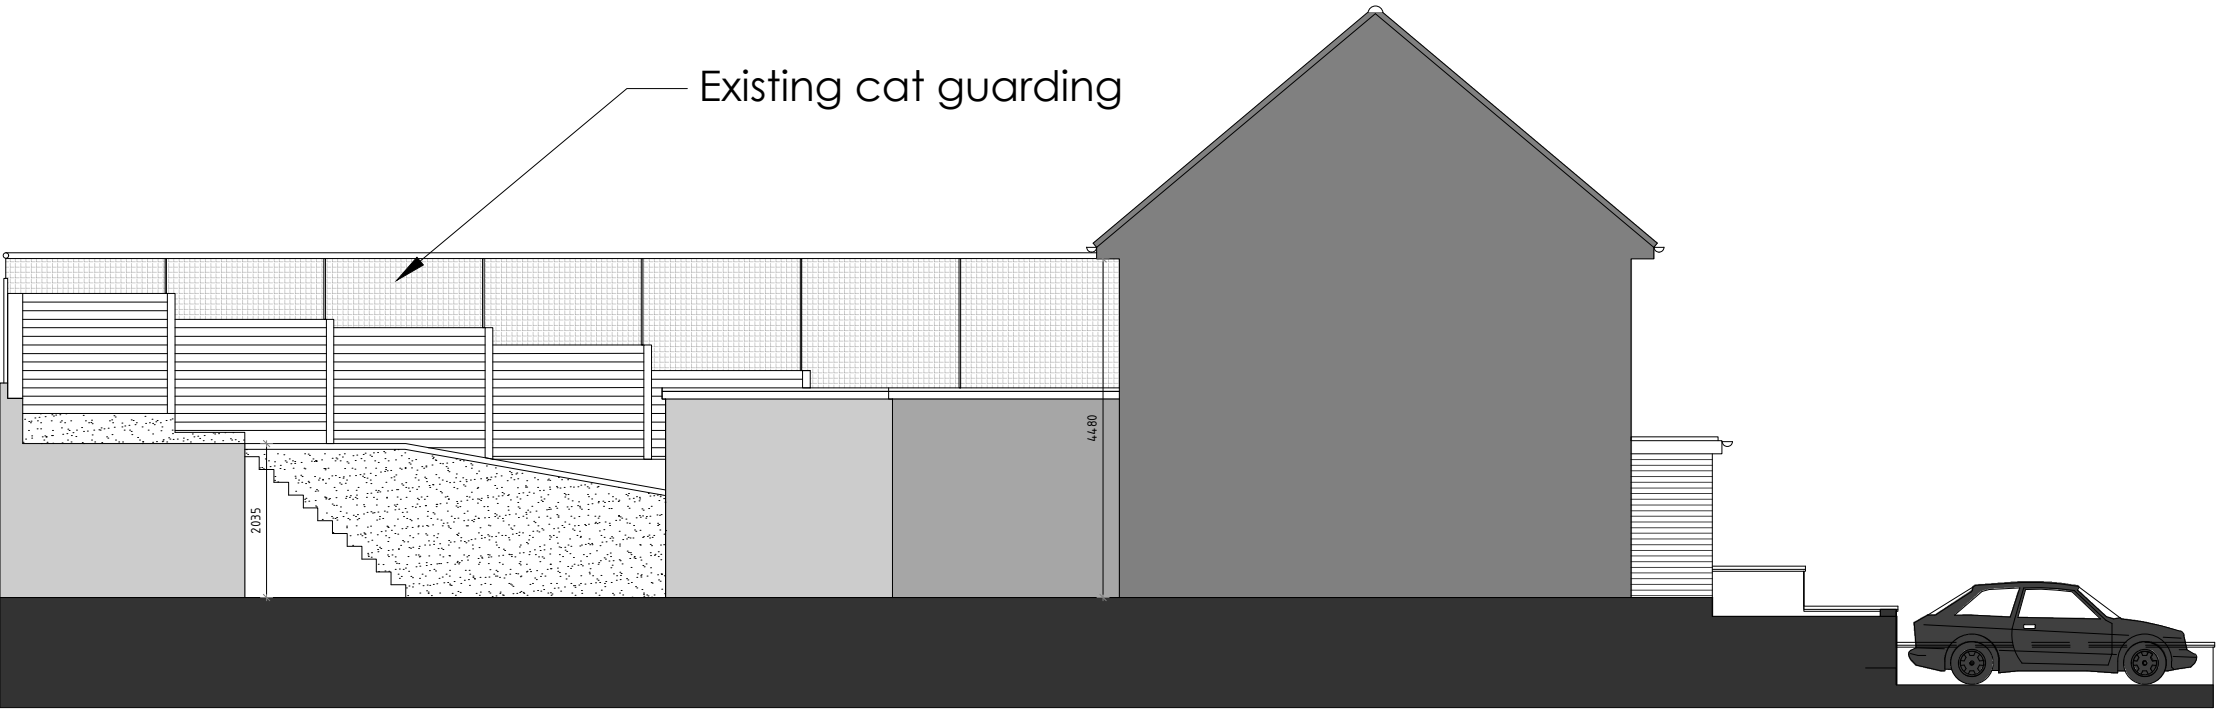

Existing Side Elevation



Revisions

Rev	Date	Description	Drawn
1	00-00-00		SH

Notes

This drawing is the copyright of Arcadia Architects and must not be copied or reproduced without the written consent of the practice. Use written dimensions only and do not scale.



Project
115 Blagdon Road
Reading
RG2 7NJ

Drawing title
Section Elevations
Existing

Client
Erich Kralle

date	15/05/2024	drawn	SH
scale	1:100	Size	A3
project ref.	AFRS - PL-200	revision	\
status	PLANNING		

20mm
150mm
100mm
50mm
20mm