



36 Blenheim Road Reading RG1 5NQ

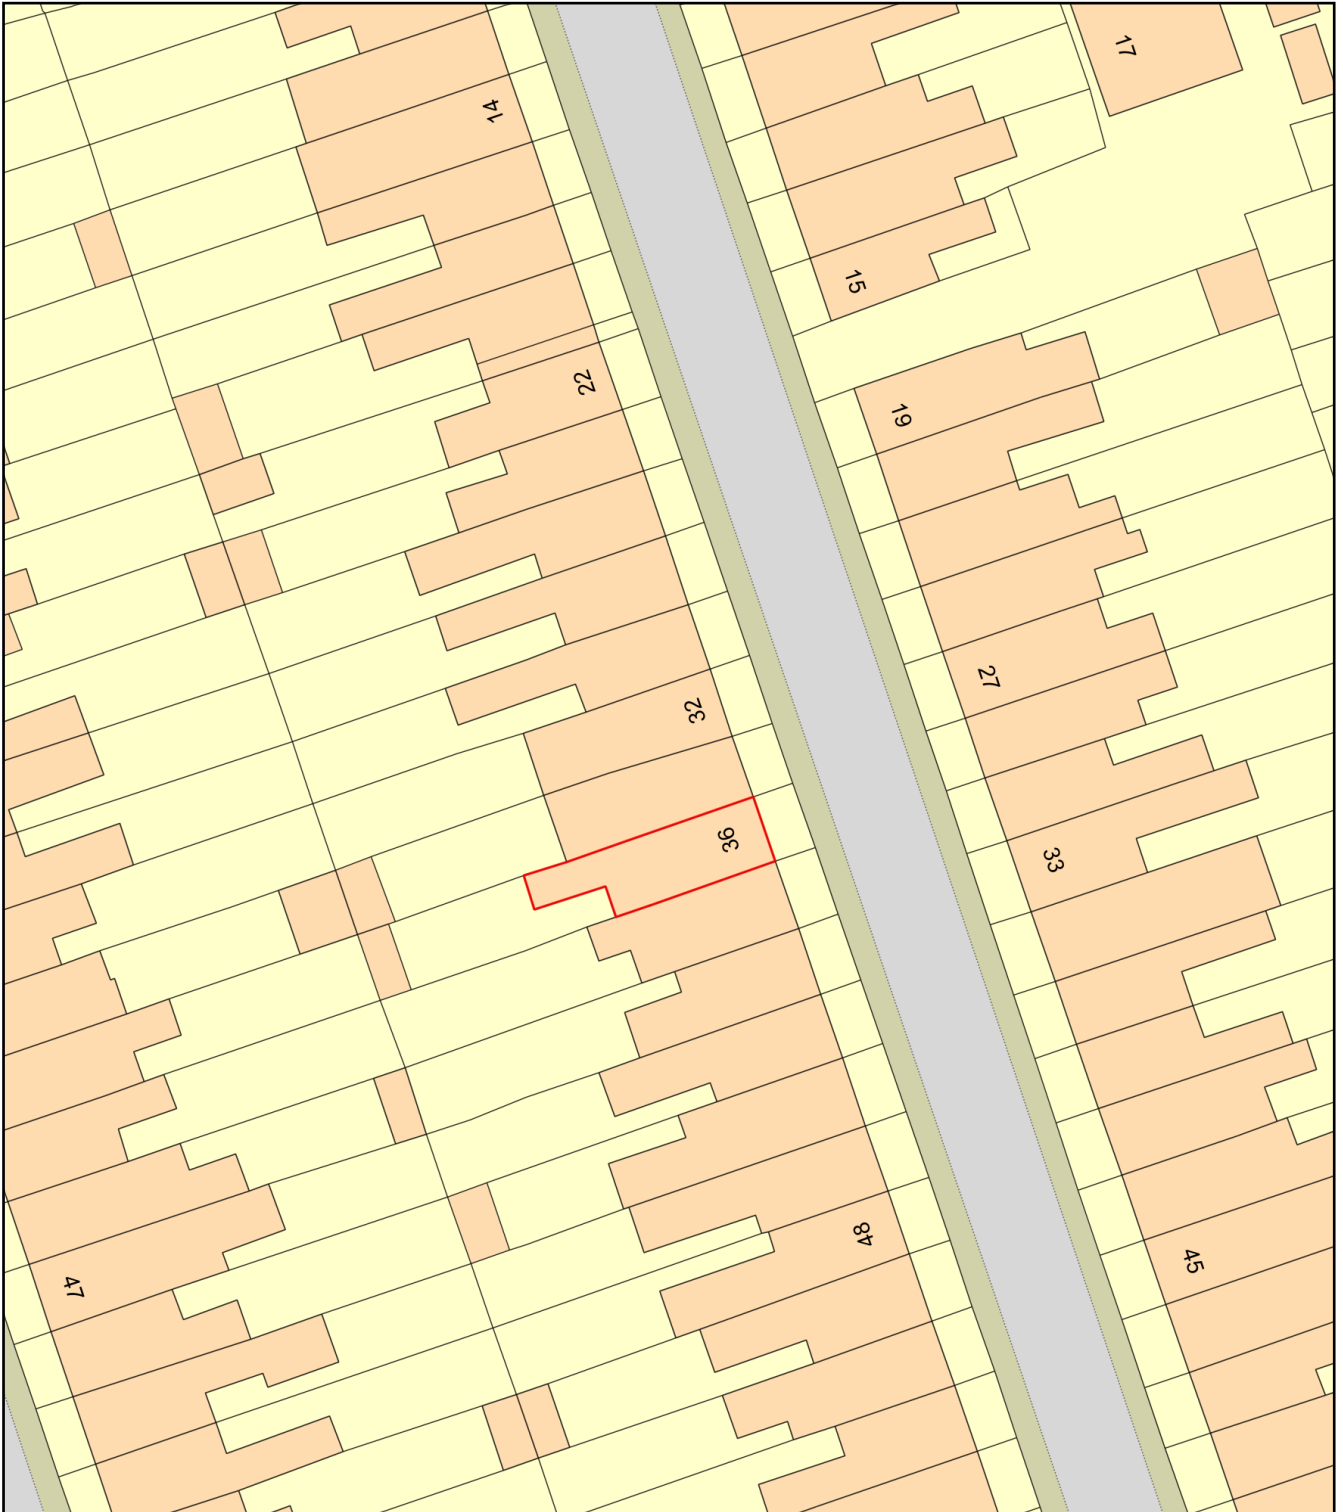

0 20
Metres

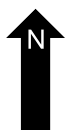

Plan Produced for: TAG Properties

Date Produced: 11 Mar 2024

Plan Reference Number: TQRQM24071160505772

Scale: 1:500 @ A4