

Notes:

1. THE COPYRIGHT OF THIS DRAWING IS VESTED IN ACN Structures

175800m

175700m

175600m

471900m

472000m


472100m

472200m


175800m

175700m

175600m

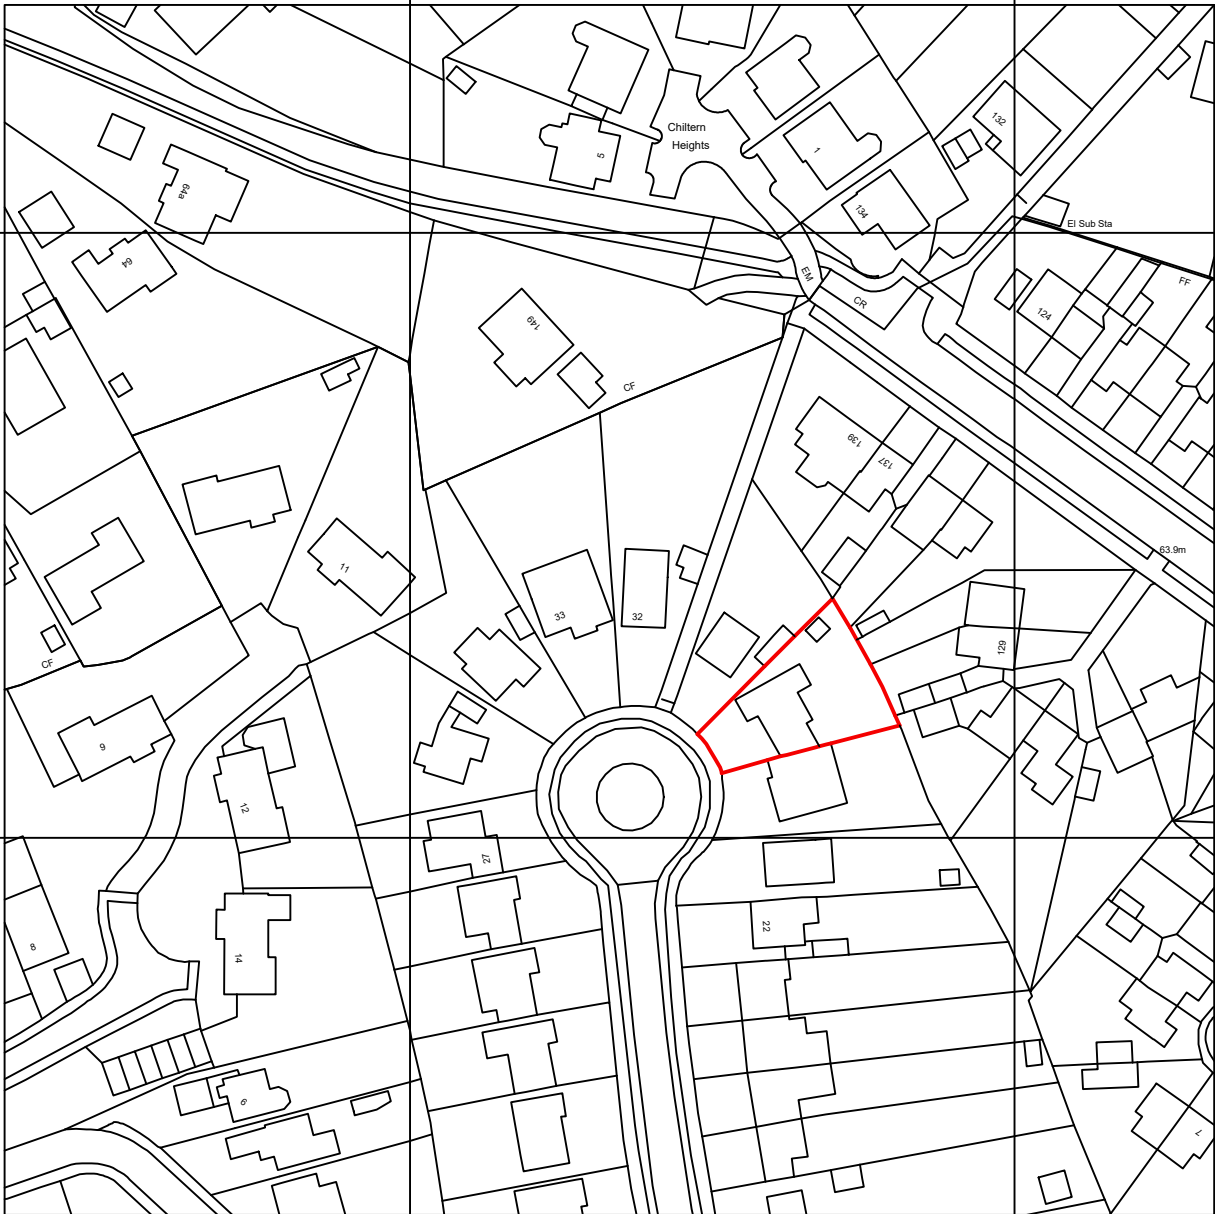

1 Location Plan
Scale 1:1250

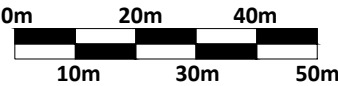



ACN Structures
3 Argyle Road
West Ealing
London
07835 148 268
acnstructures@gmail.com

SITE: 28 Greystoke Road RG4 5EL			
TITLE: Location Plan			
SCALE AT A3: 1:1250	DATE: Apr 2024	DRAWN: AC	CHECKED: -
PROJECT NO: 583	DRAWING NO: P90		REVISION: A