




0 20m 40m 60m 80m 100m

©Crown Copyright and database rights 2020 OS 100042766

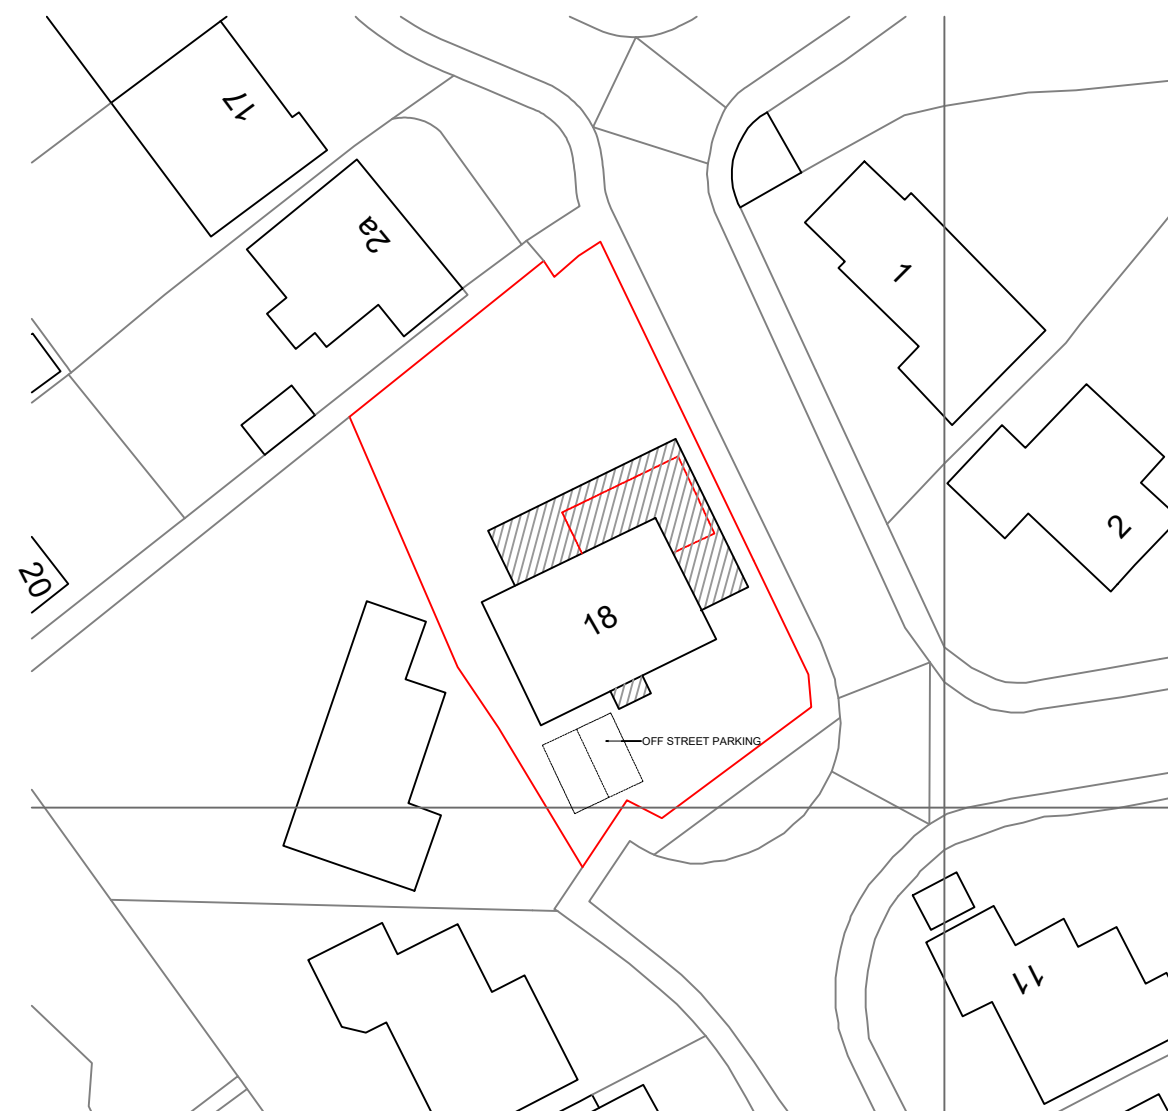

A horizontal number line with tick marks at 0, 5m, 10m, 20m, 30m, 40m, and 50m.

PROJECT	18 WOODLANDS GROVE CAVERSHAM POCAHONTAS	DRAWING TITLE LOCATION & BLOCK PLAN	CREATIVE DESIGN AND STRUCTURE	HENSON HOUSE NEWTOWN ROAD HENLEY-ON-THAMES RG9 1HG Tel 01491 411922	DRAWN: NJ SCALE: AS SHOWN DATE: MARCH 24	DRAWING NO. 03024-09	REV.
---------	---	--	----------------------------------	---	--	-------------------------	------