


- Notes:
- JDRM Architects is a trading name of JDRM Architectural Design LLP.
 - © This drawing is the property of JDRM Architectural Design LLP and protected by the Copyright, Designs and Patents Act, 1988.
 - Do Not Scale from this drawing except for the purposes of town planning.
 - All dimensions and conditions are to be checked on site prior to preparing drawings or commencing any work.

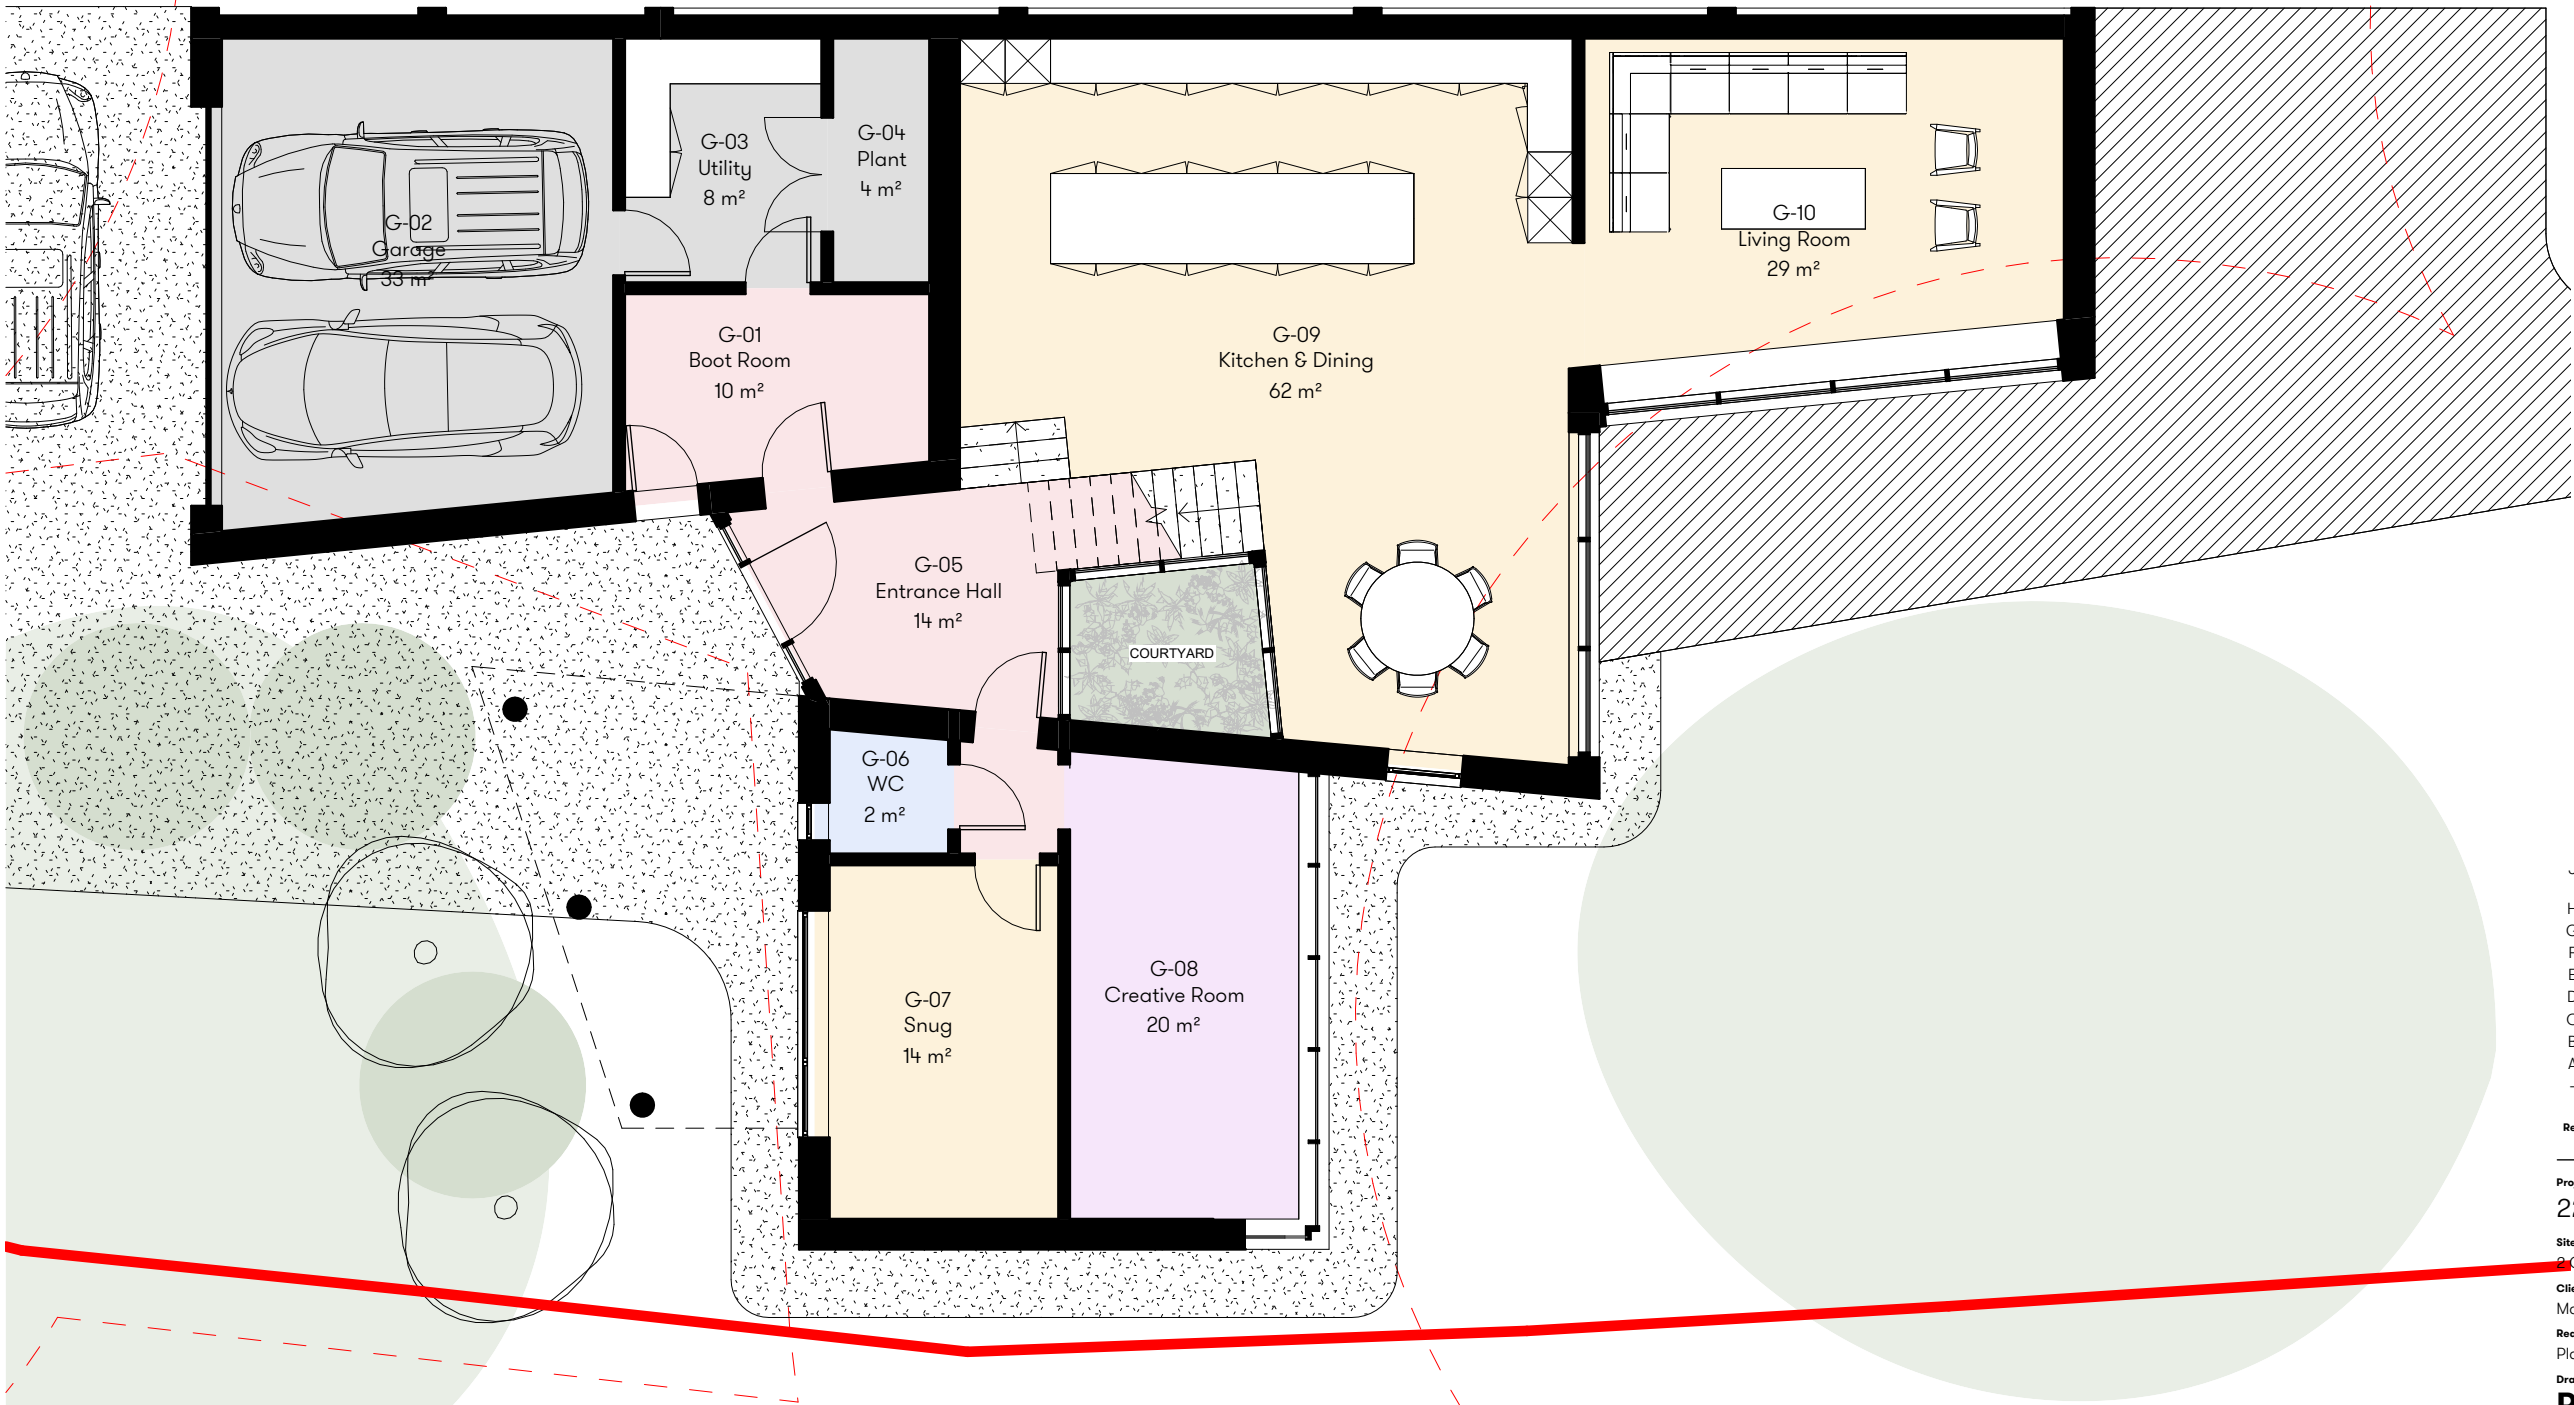

- | | | |
|---|------------|---|
| J | 07/03/2024 | Reduction in size of first floor, cladding amendments |
| H | 17/10/2023 | Minor Amendments as per Client Comments |
| G | 16/10/2023 | Updated for Revised Planning Application |
| F | 23/06/2023 | Scheme Revised for Planning |
| E | 13/03/2023 | Issued For Planning |
| D | 09/02/2023 | Minor Amendment to site |
| C | 03/02/2023 | General amendments throughout. |
| B | 27/01/2023 | Amended as per client comments. |
| A | 03/11/2022 | Amended as per client comments. |
| - | 21/10/2022 | First issue for comment. |

Rev	Date	Description
-----	------	-------------

Project:
2202 Conisboro Way

Site Address:
2202 Conisboro Way, Caversham, Reading, RG4 7HT

Client:
Mark & Sapna Odlin

Reason for Issue: Planning
Scale: 1 : 100
Drawn By: GG
Checked By: RM

Drawing Title:

**Proposed Ground Floor
General Arrangement Plan**

Drawing No: 2202(21)000
Revision: J

**JDRM
Architects**
Studio 8, Beaconsfield Studios
25 Ditchling Rise, Brighton, BN1 4QL
01273 673 673
www.jdrmachitecture.com
hello@jdrmachitecture.com