



Existing:

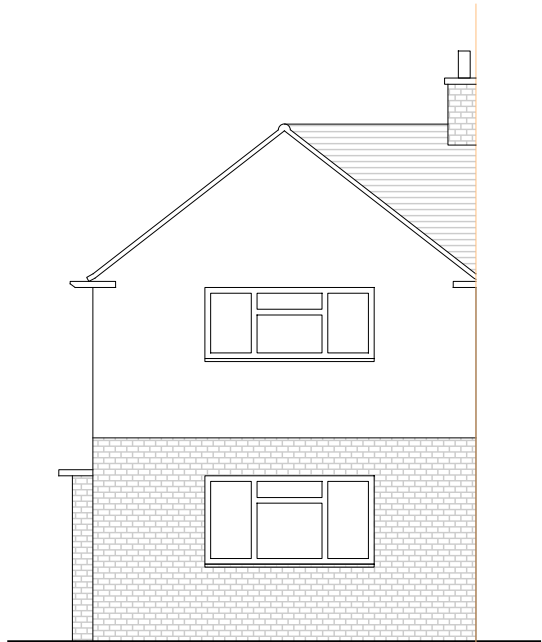


Front



Side

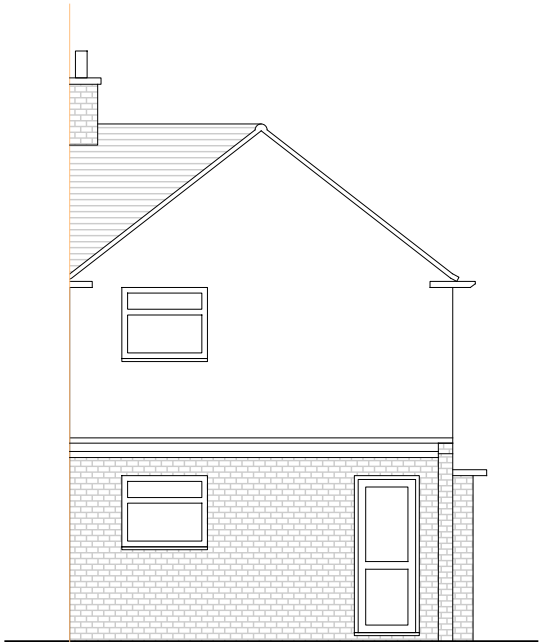

Rear

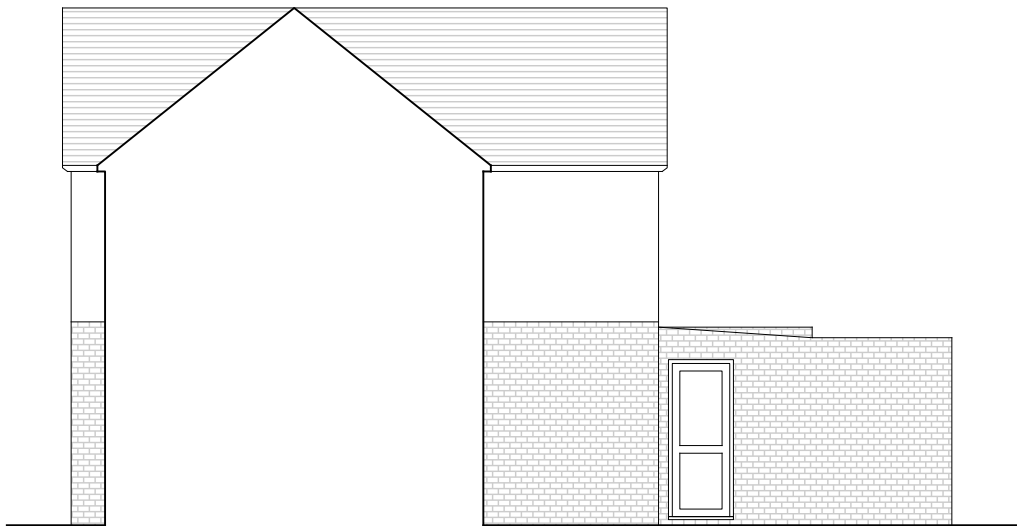

Side

0 5 10 15

Scale 1:100

Note :

The Prime Contractor must check all drawings provided before commencing work on this development.
Required accompanying Structural calculations are carried out by a chartered Structural engineer.
All specified materials are suggested and not required, these can be exchanged for more economical or practical solutions by the Prime contractor. Changes in the design must be confined with Developer.
Designer holds appropriate Professional Indemnity insurance.



zjsarchitecturaldesign@gmail.com

Drawing Title:

Elevations - Existing

Development type :

Rear and Side Extension

Designer :

Zachary Stephens
ZJS Architectural Design
zjsarchitecturaldesign@gmail.com
07533 625173

Developer & development address :

44 Brockley Close
Reading
RG30 4YP

Issued for :

Local Authority

Checked by :

BW

Revisions :

Scale:

1:100 @ A2

Date :

09/06/2024

Drawing Number :

ZJ 4YP 02

Drawing status :

Complete