

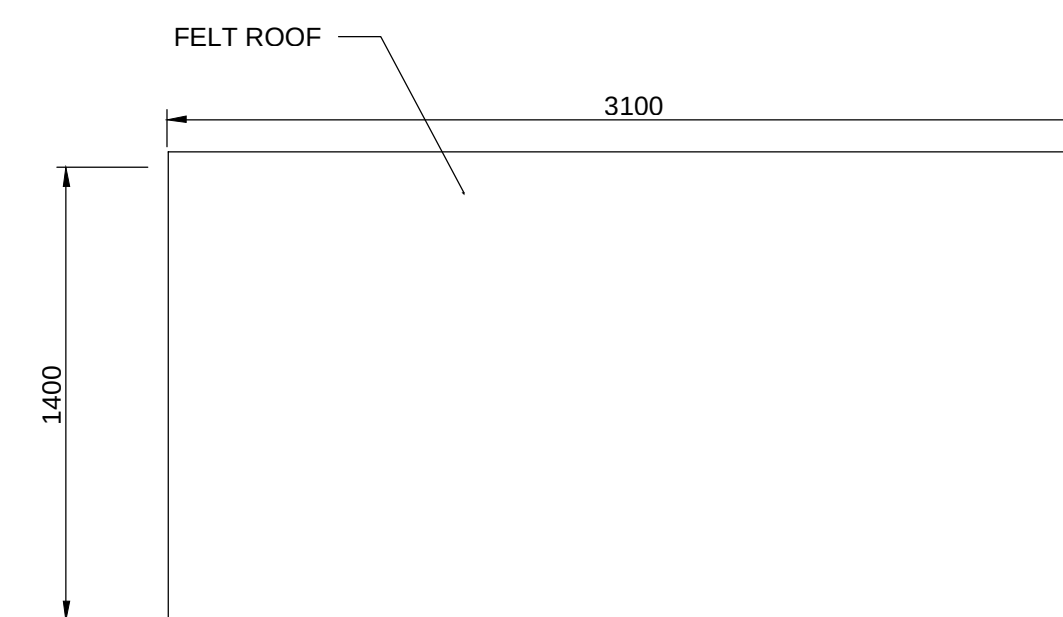
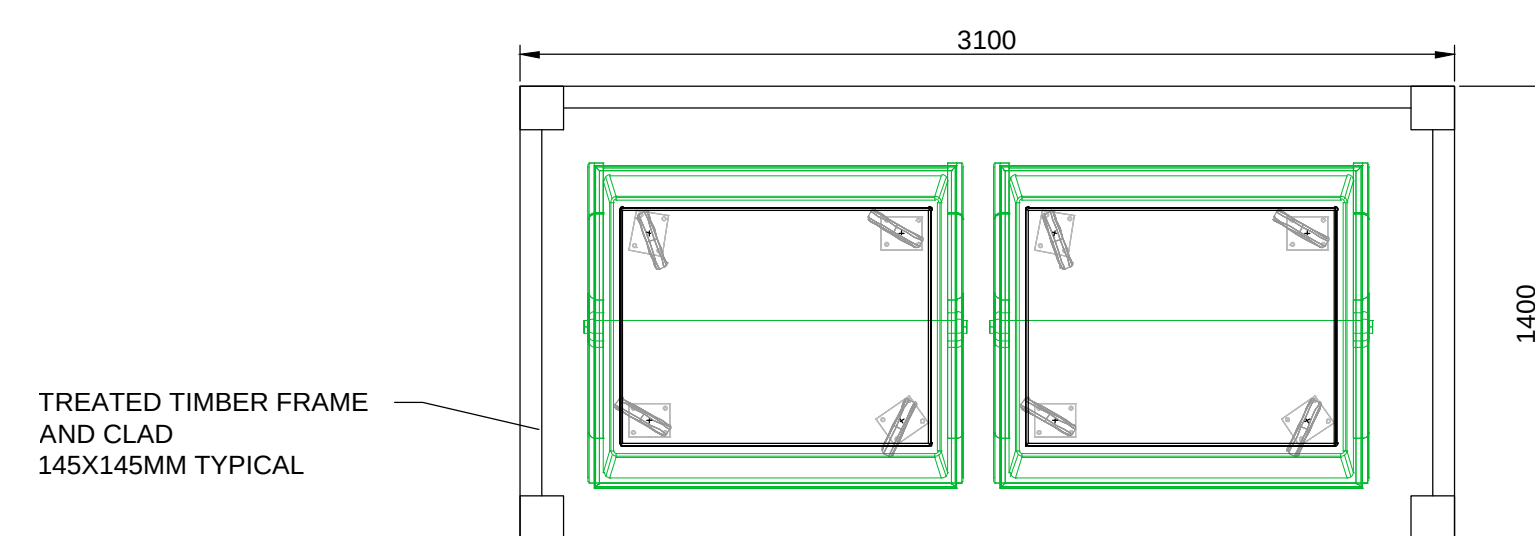
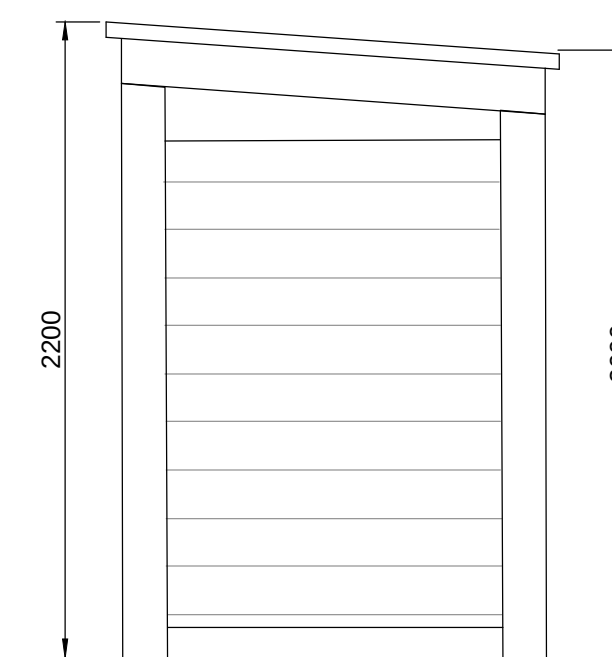


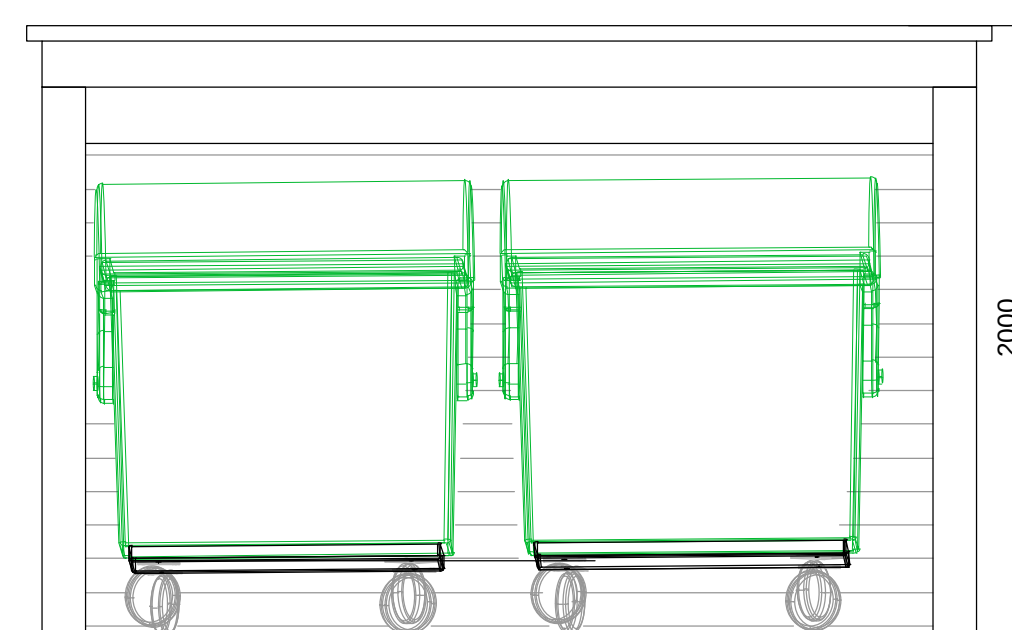

NOTE

ALL POSTS AND RAFTERS TO BE MADE FROM TREATED TIMBER WITH AN EXTERNAL, BLACK PAINT FINISH

DO NOT SCALE FROM DRAWING

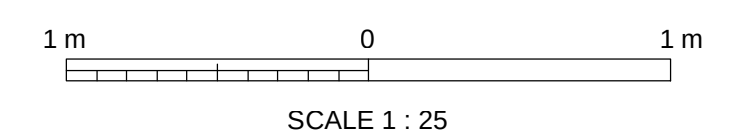

A	14.06.24	JA	DA	JA	ISSUED FOR PLANNING APPROVAL	
REV	DATE	DRN	CHKD	APPD	DESCRIPTION	
DRAWING STATUS						

For Approval



E: info@bluebirdengineering.co.uk
T: 0118 9583 551
A: 46LondonStreet,Reading,RG1 4SQ

CLIENT			ECO MARKET LTD		
PROJECT			117-119 Oxford Road Reading		
TITLE			Proposed Bin store, details		
DRAWN		DATE		SCALE	
JA		June 24		1:25 @ A1	
DRG NO				REV	
A-1210				A	
© BLUEBIRD ENGINEERING LTD 2013					