
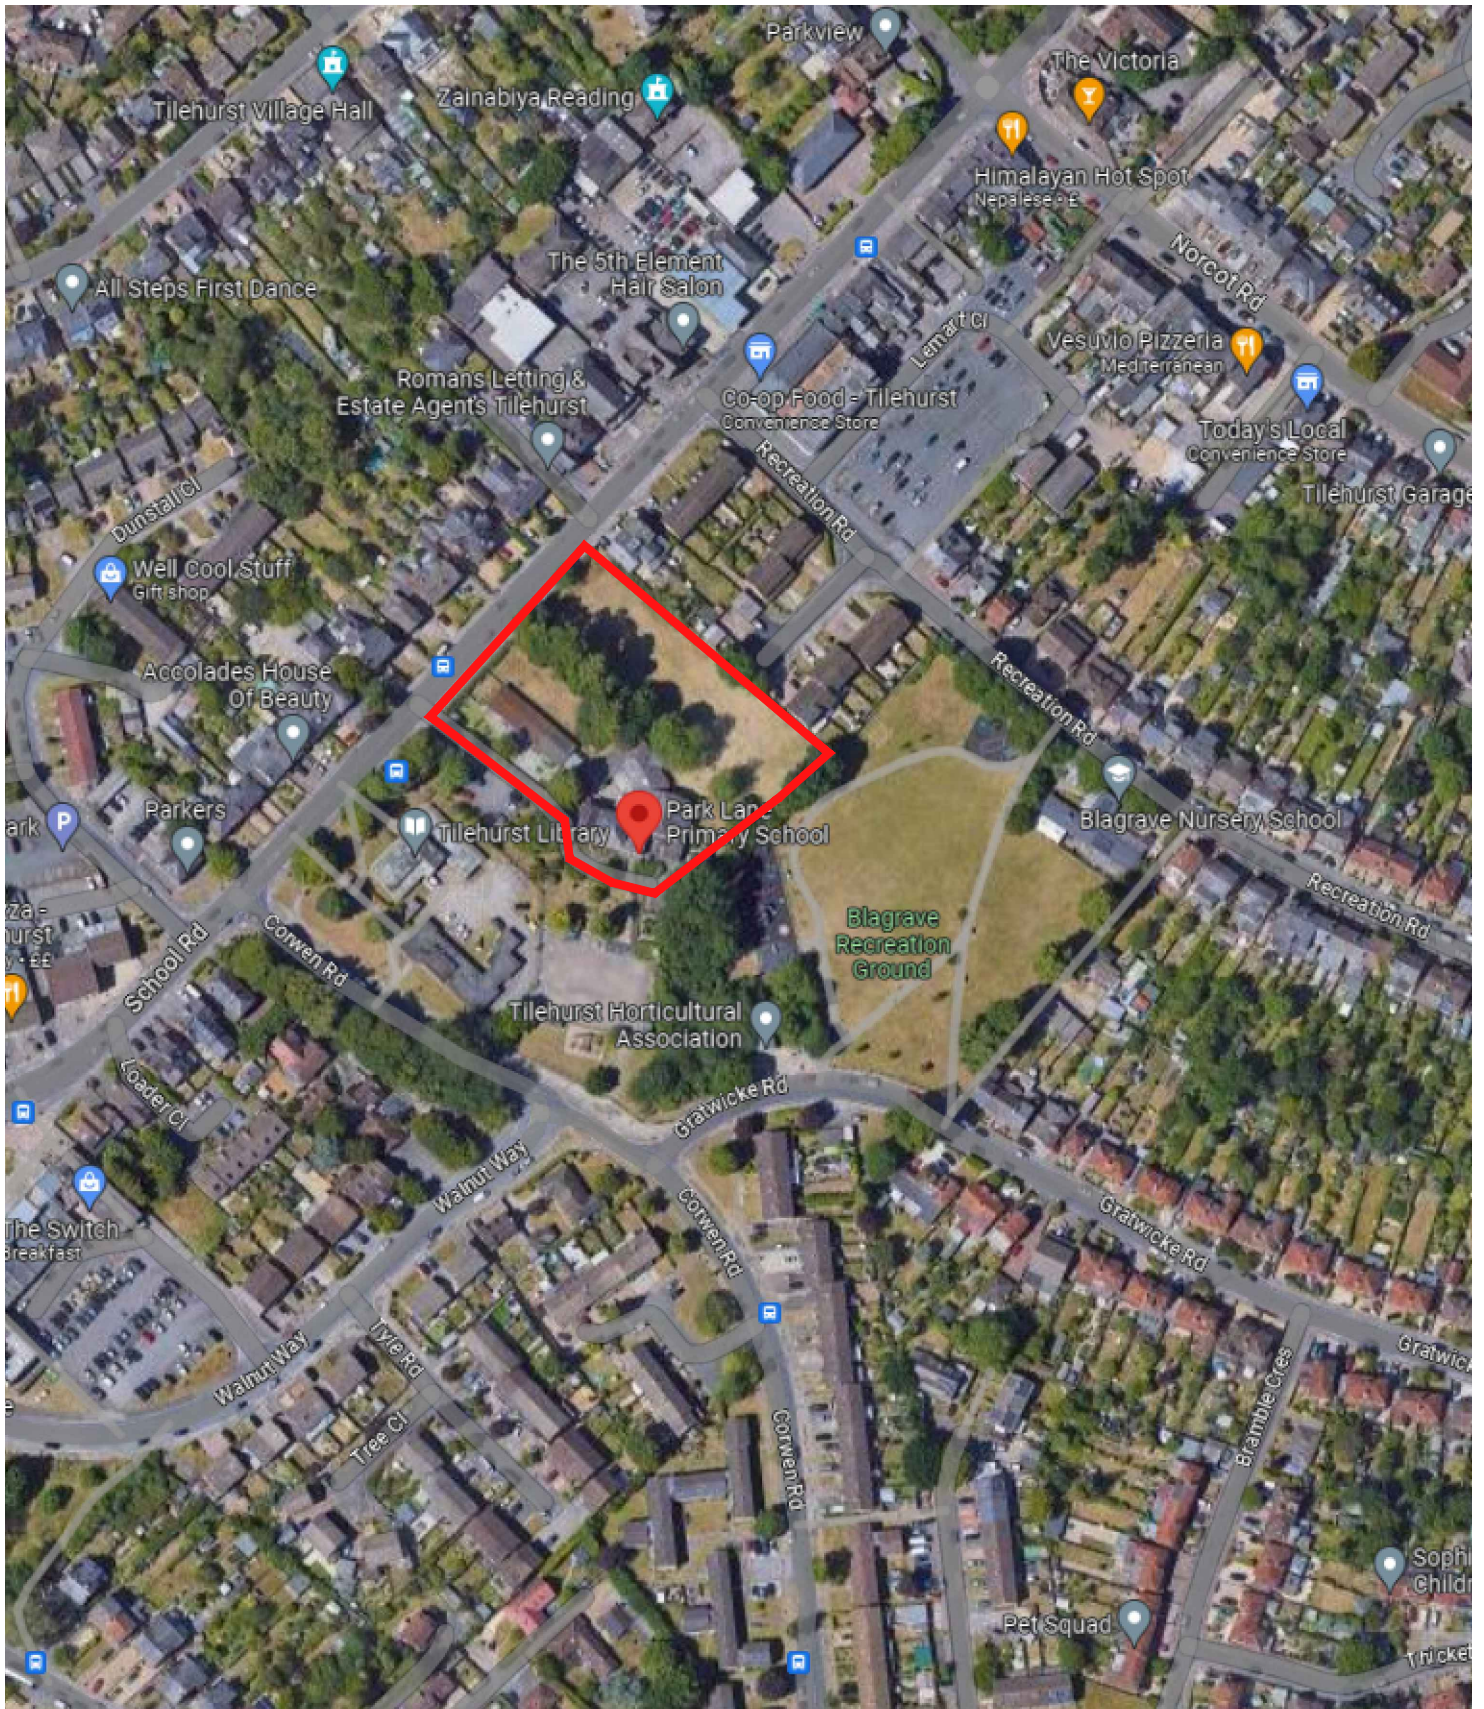


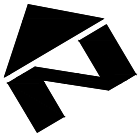

LOCATION PLAN
SCALE 1:50