


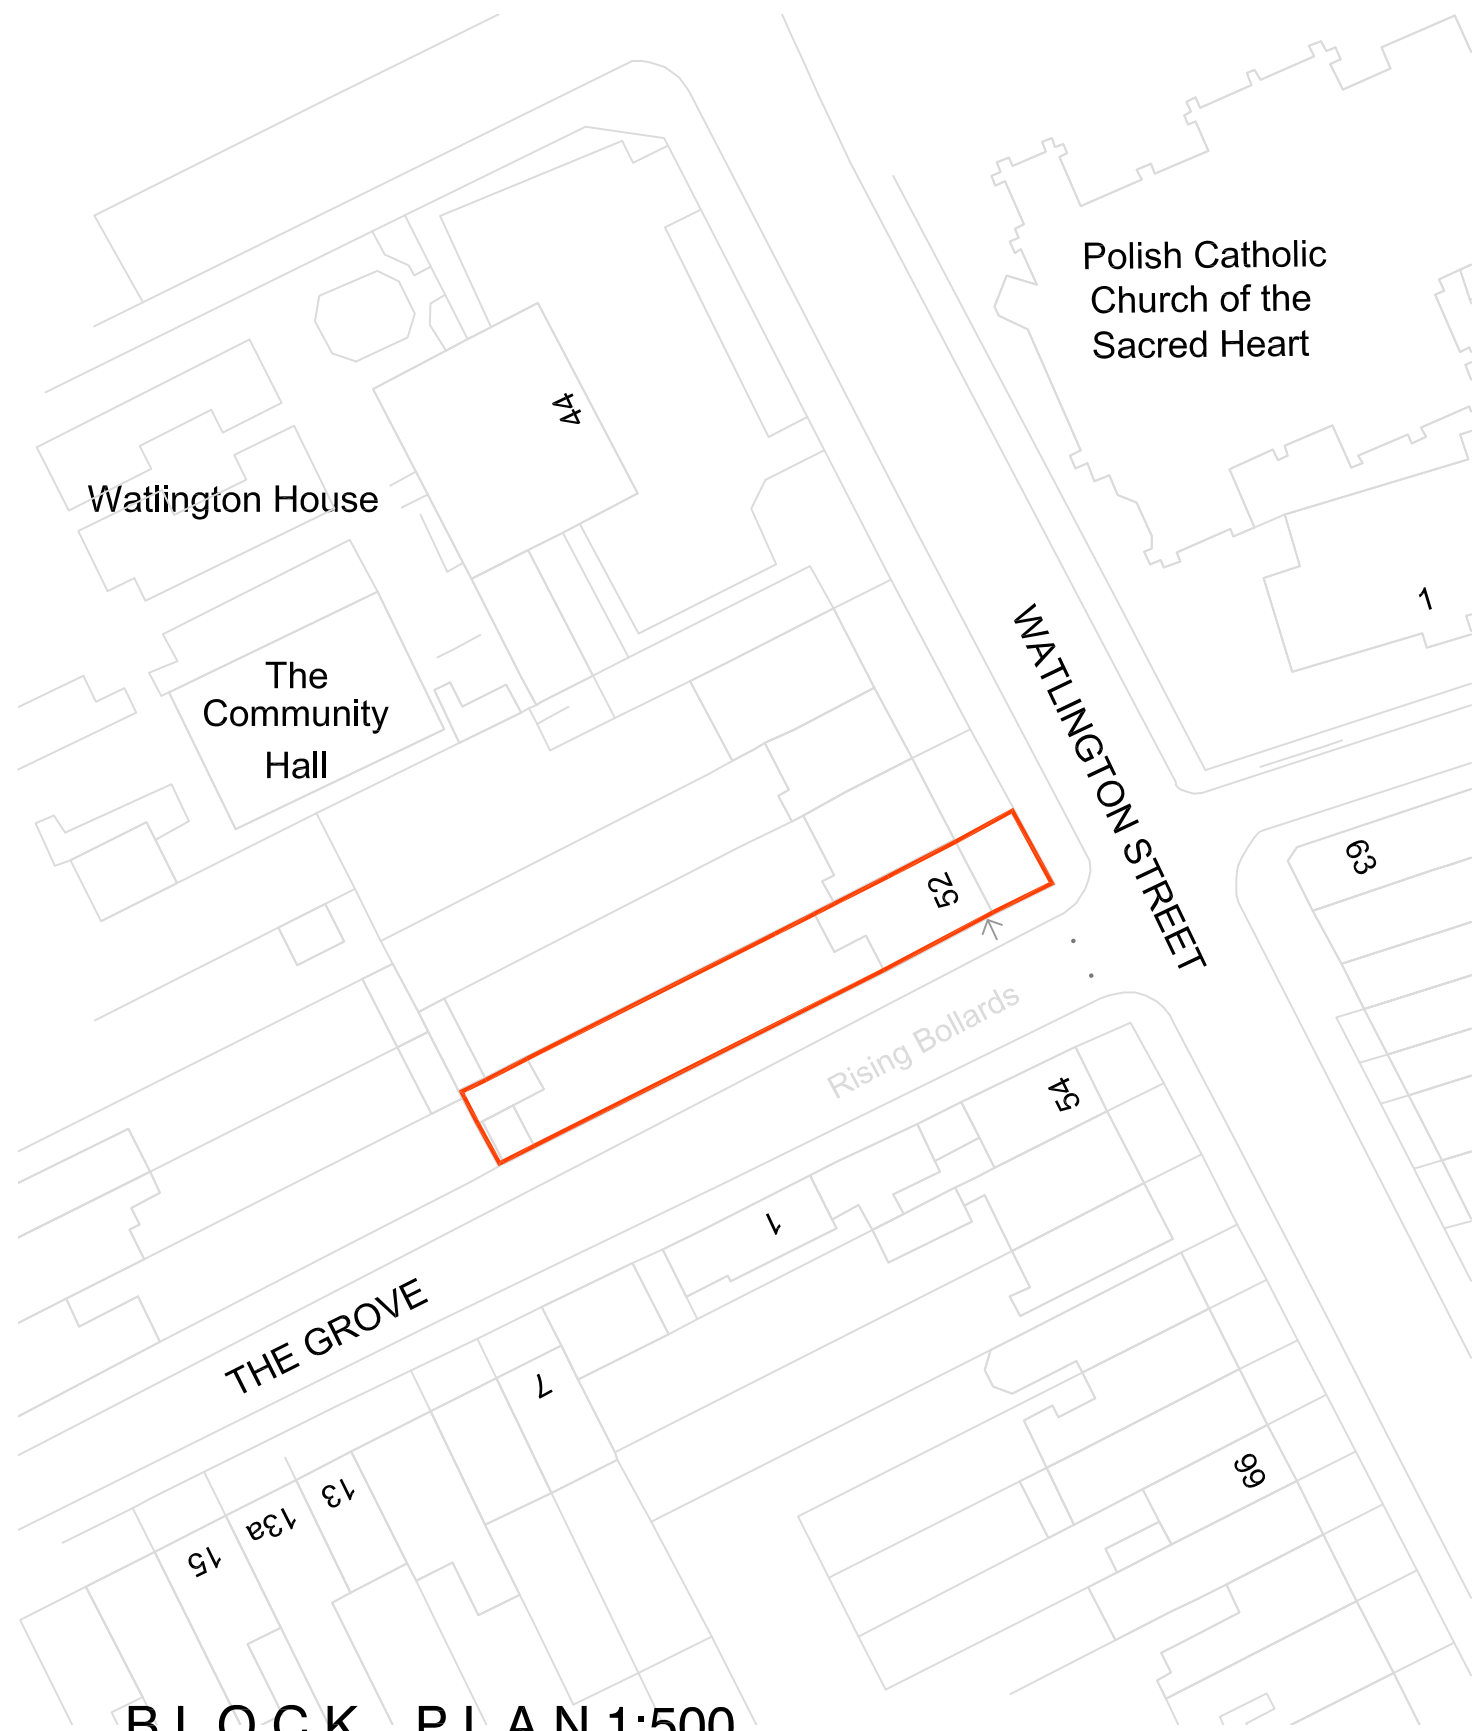
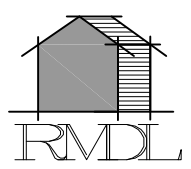


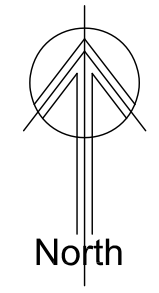

LOCATION PLAN 1:1250

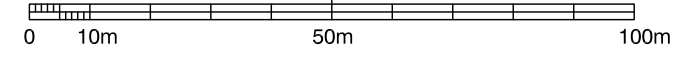

RAMMURTI DESIGN LTD
 ARCHITECTURAL & PLANNING SERVICES
 268 TILEHURST ROAD, READING RG30 2NE
 TEL/FAX: 01189510628 MOB: 07799883574

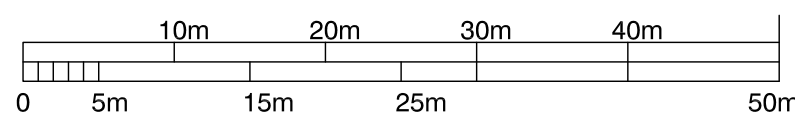

Proposed replacement and repair of render to property in
 Conservation Area
at 52 Watlington Street, Reading
 for Mr H Singh

SITE LOCATION & BLOCK PLANS

Scale: as shown
 Date: May 2024

WS52:001 Rev -