


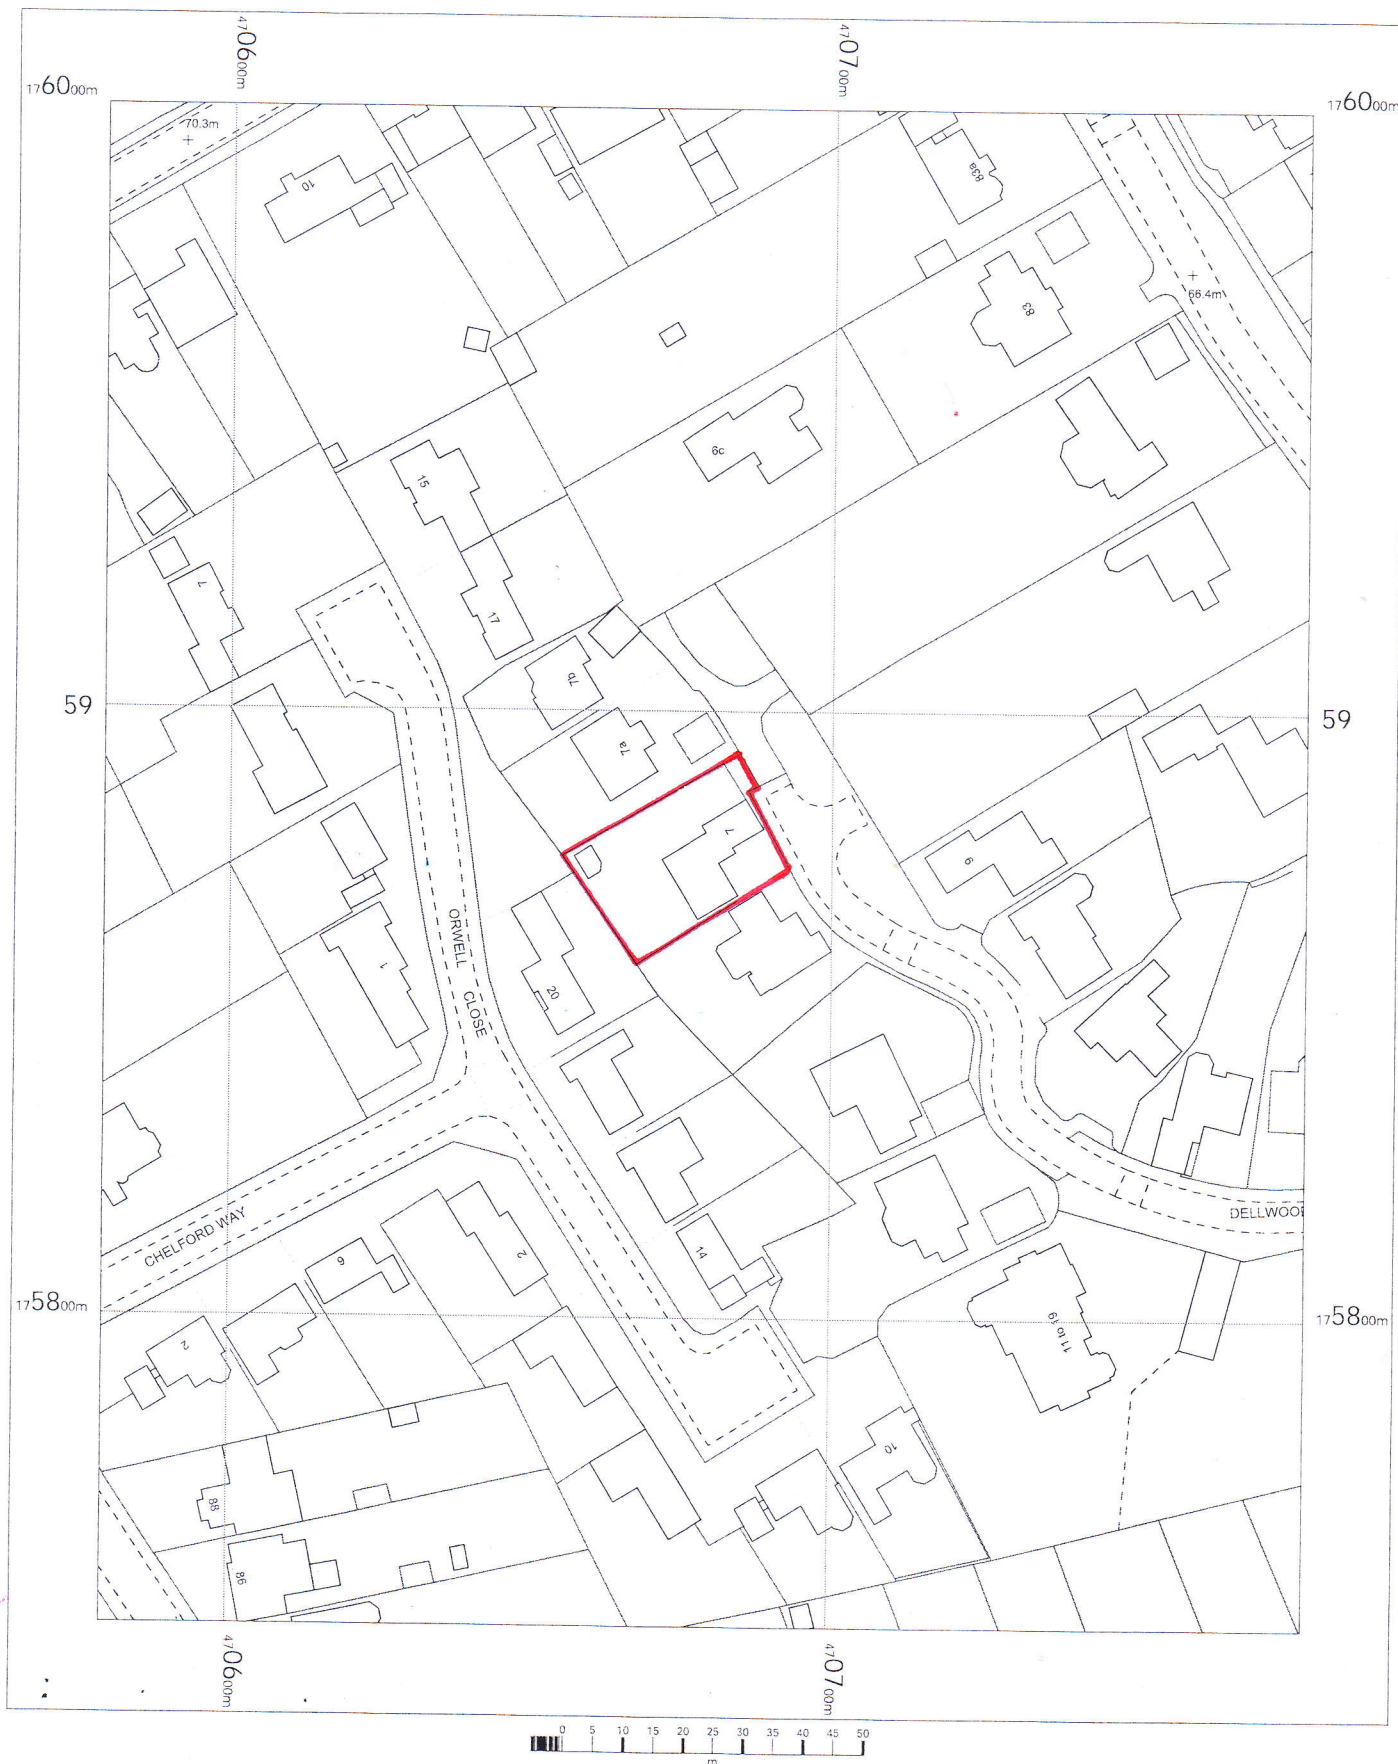

OS MasterMap 1250/2500/10000 scale
 Wednesday, April 24, 2024, ID: CM-01161782
www.centremapslive.co.uk

1:1250 scale print at A4, Centre: 470679 E, 175874 N

©Crown Copyright Ordnance Survey. Licence no.
 AC0000849896

