
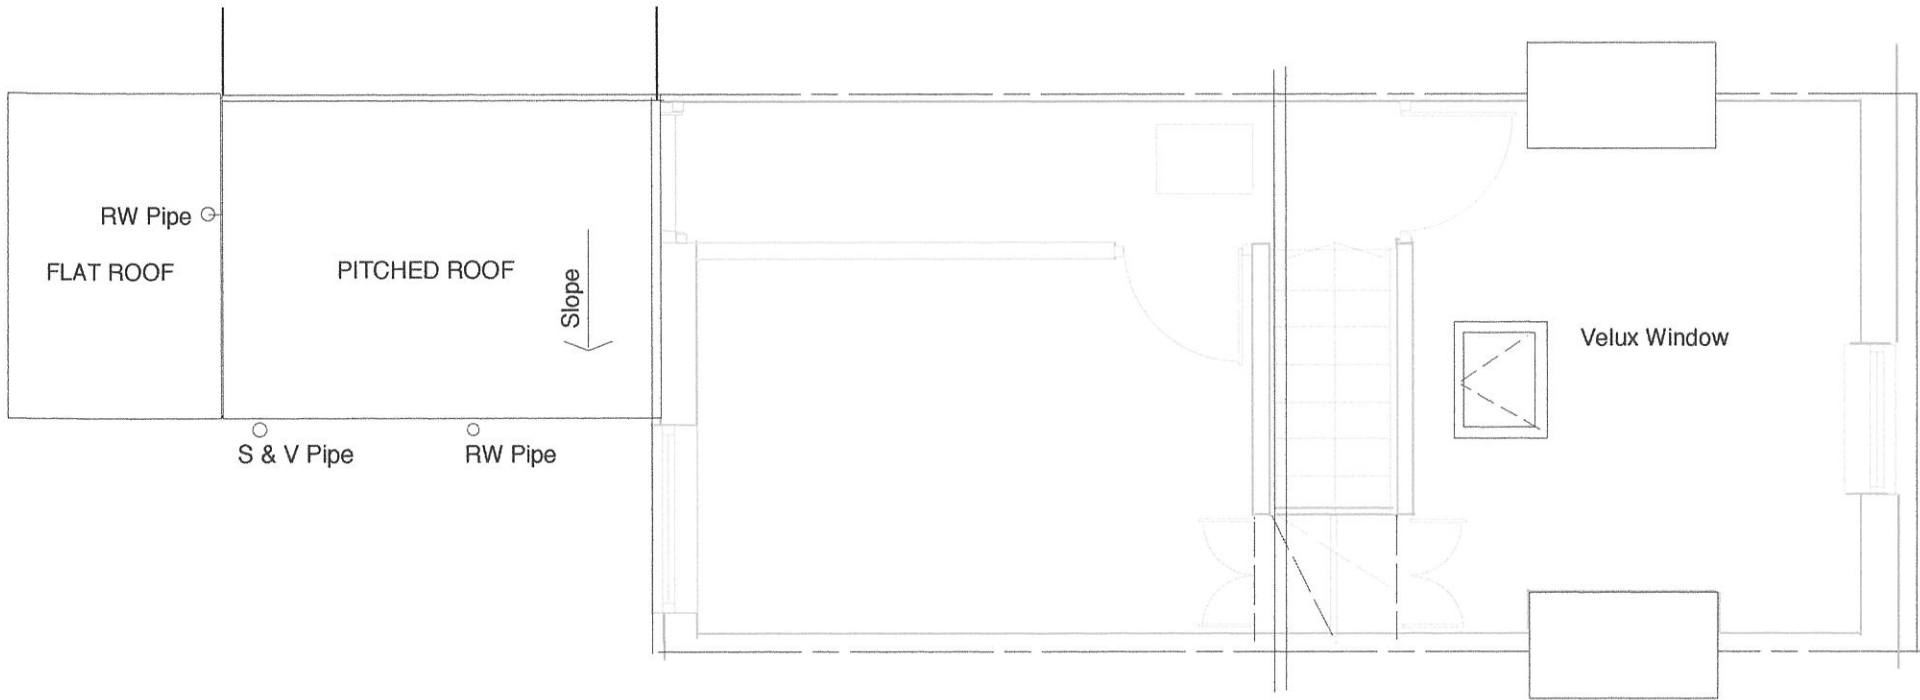


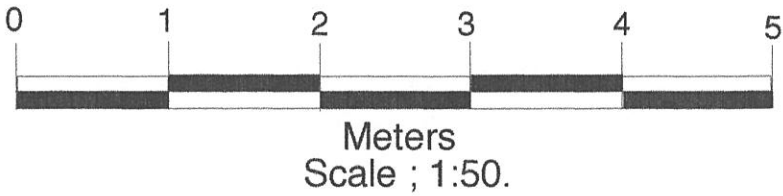

Existing Roof Plan

EXISTING

PERMITTED DEVELOPMENT.

Title	PROPOSED LOFT. REAR DORMER NEW MASTER ENSUITE.	
Client	Mr. & MRS. P. SMITH. 7, QUEENS COTTAGES, READING. RG1 4BE	
Location	7, QUEENS COTTAGES, READING. RG1 4BE	
Scale	1:50.	Date April, 2024.

David Edgar Brewster MSIAD
Interior Designer
07986 808 939 email ; davidbrewsterinfo@gmail.com