




TYPICAL LIGHTING COLUMN (NTS)

EXTERNAL LIGHTING COLUMN CUT-OUT (NTS)

NOTES:
 1. WHERE SWA CABLE CROSSES A CARRIAGEWAY/VEHICLE ENTRANCE, IT IS CONTAINED:
 1. WITHIN A 150mm HIGH IMPACT UPVC DUCT AT A DEPTH OF NOT LESS THAN 150mm
 2. NO GREATER THAN 1000mm

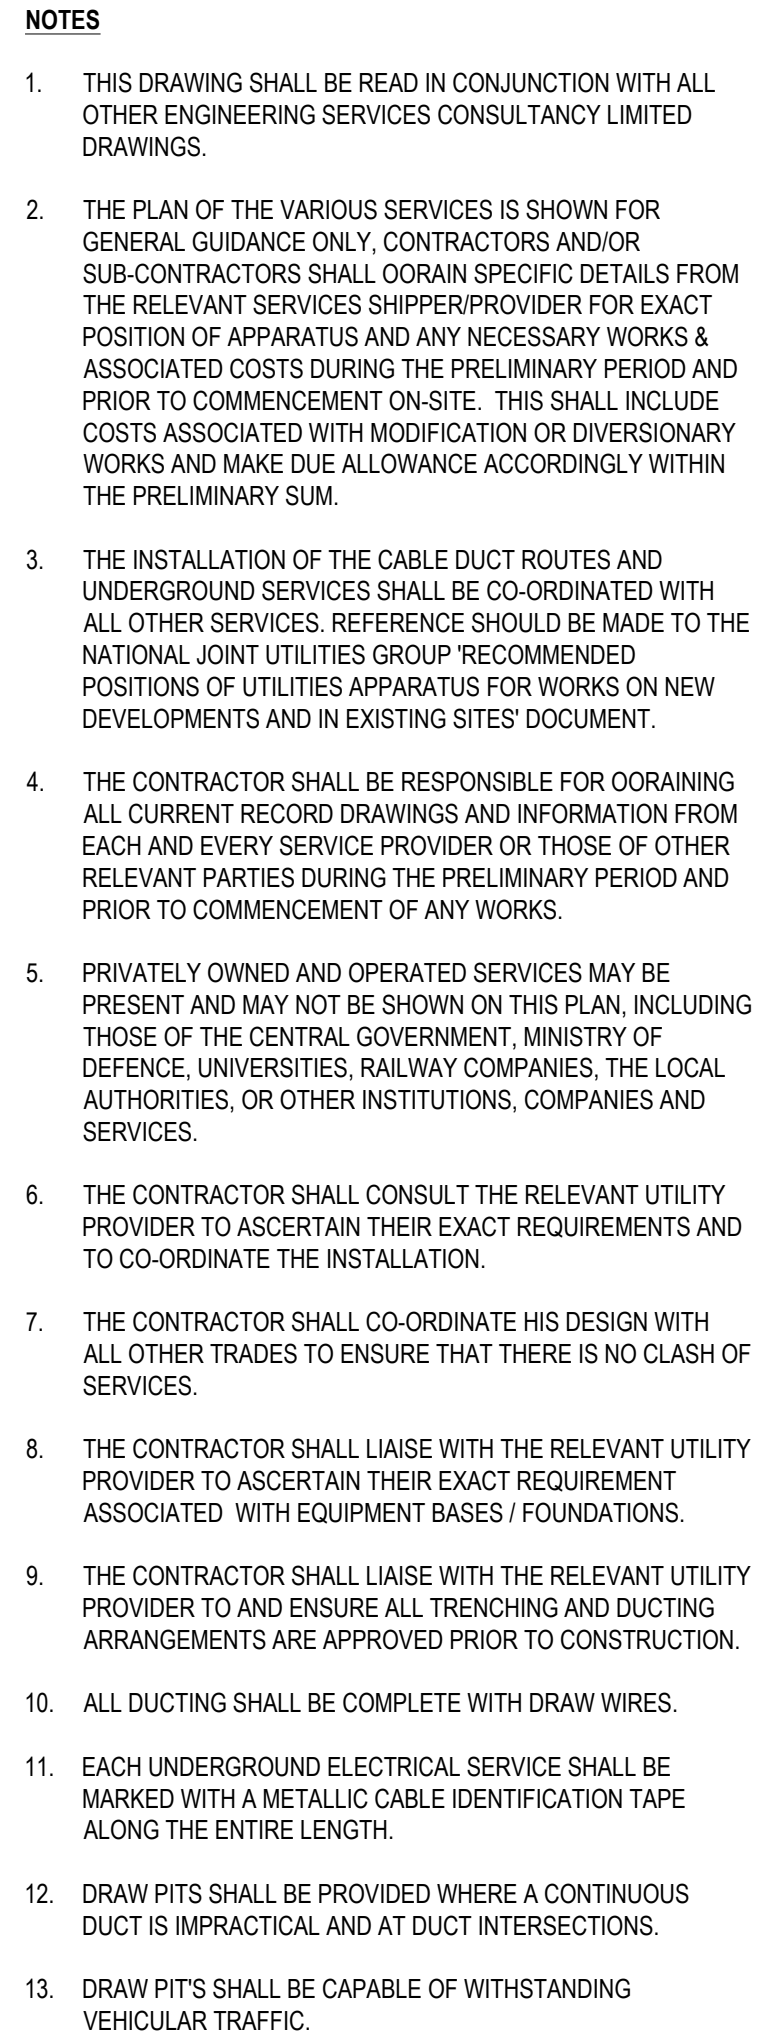

Engineering Services Consultancy Ltd
Griffin House
19 Ludgate Hill
Birmingham
B3 1DW

T: 0121 214 8998
F: 0121 214 8999
W: www.esccuk.com



engineering
difference

Project
Proposed Development at Bennet
Court, Bennet Road, Reading,
RG2 0QX

Purpose

TENDER ISSUE

Drawn SC	Engineer ND/KN	Approved CP
Project No. 1870	Date Nov 2023	Scale @ A0 1:200
Drawing No. 1870-FSC-00-ZZ-DB-Z-1003		Revision T3

THIS DRAWING IS FOR INFORMATION ONLY TO DEMONSTRATE DESIGN INTENT AND REPRESENTS THE AGREED SERVICING STRATEGY AND MINIMUM STANDARDS TO BE ACHIEVED. WHERE ADDITIONAL DETAILS HAVE BEEN SHOWN, THIS HAS BEEN PROVIDED IN ORDER TO CONVEY GREATER UNDERSTANDING OF THE CONCEPTUAL REQUIREMENTS AND SHALL NOT BE TAKEN AS DETAILED DESIGN.

IT HAS NOT BEEN PRODUCED TO ACCURATE DESIGN CALCULATIONS AND SHALL NOT BE USED FOR
INSTALLATION PURPOSES.

THE CONTRACTOR WILL BE RESPONSIBLE FOR THE DESIGN OF THE ENGINEERING SERVICES IN ACCORDANCE WITH THE DESIGN AND BUILD CONTRACT. PLANT SIZING IS INDICATIVE AND THE CONTRACTOR SHALL BE FULLY RESPONSIBLE FOR THE DETAILED DESIGN OF ALL PLANT AND EQUIPMENT

THIS DRAWING SHALL BE READ IN CONJUNCTION WITH ALL CONTRACT DOCUMENTS, PROJECT SPECIFICATIONS AND DRAWINGS