



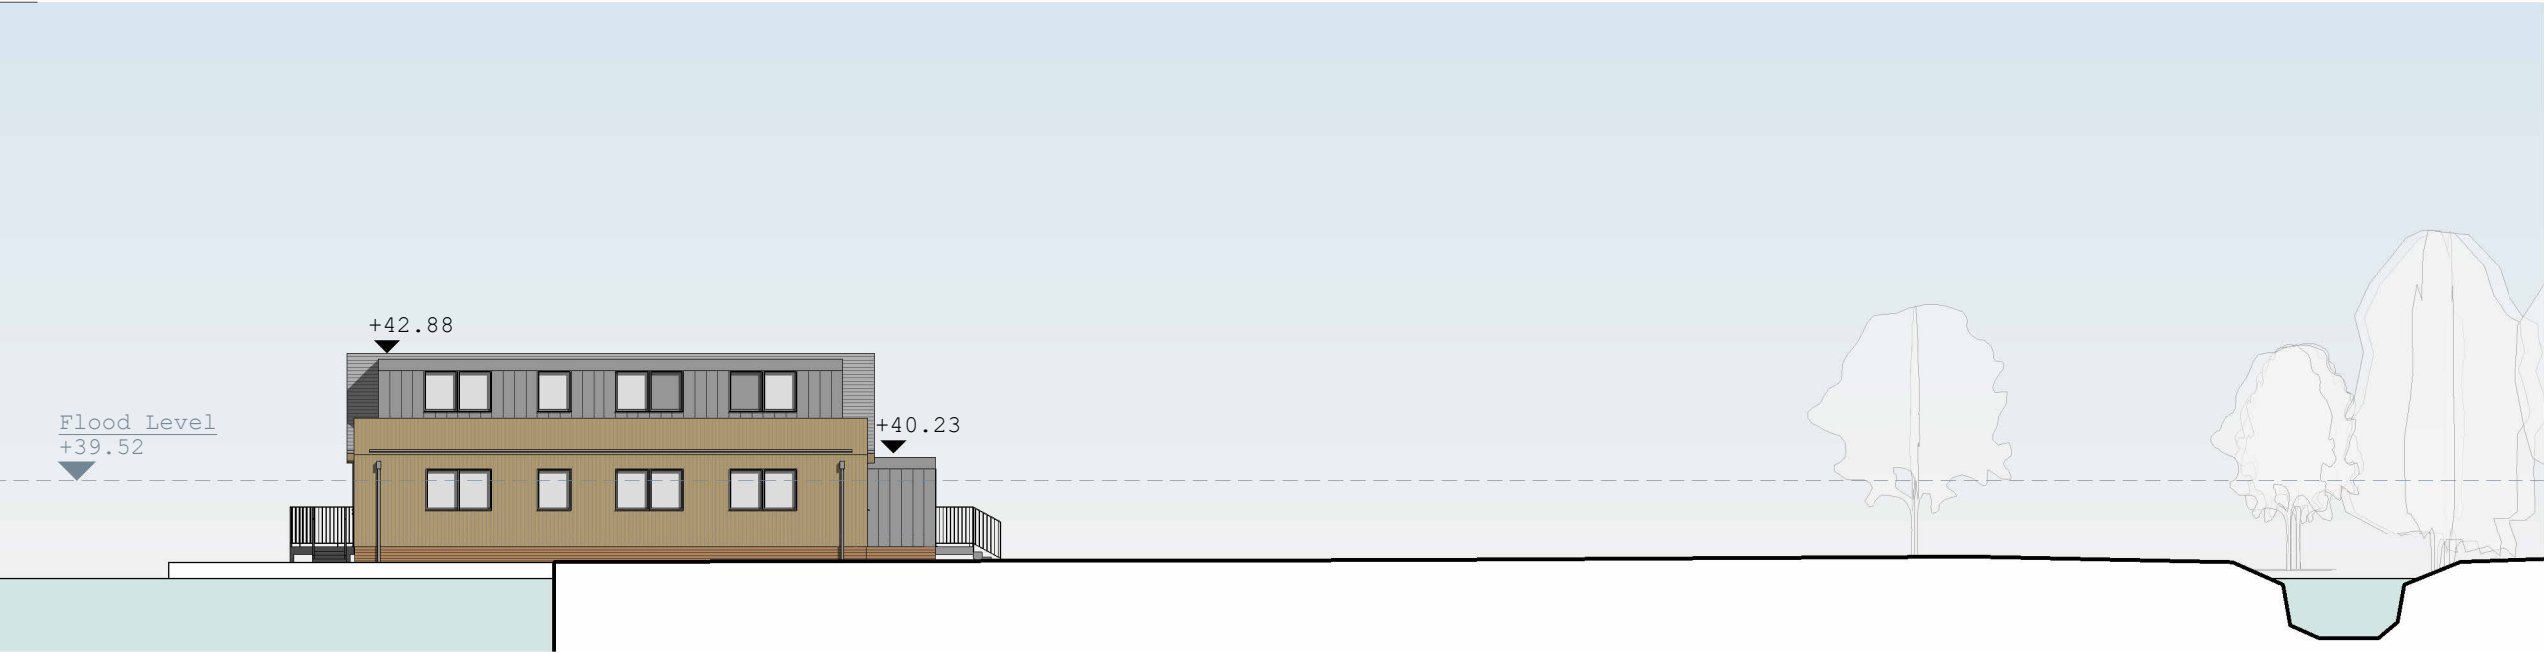

1 Part 1
1 : 200

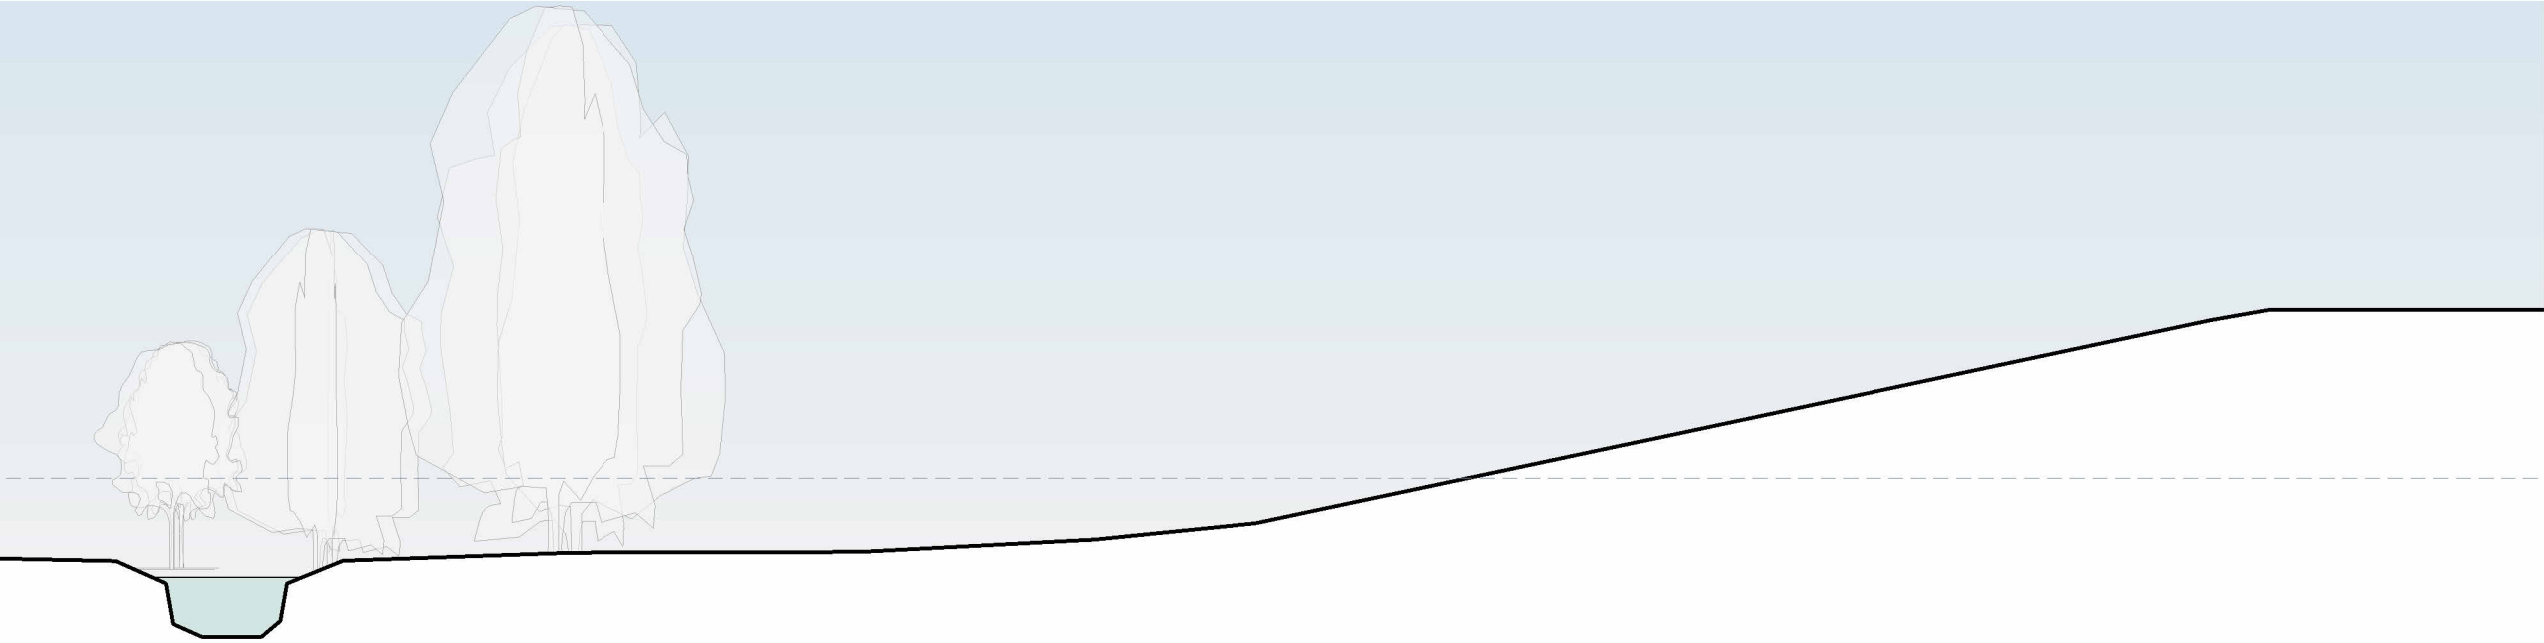

2 Part 2
1 : 200

Option 2



			Project: Warren Creek The Warren RG4 7TQ		 RIBA Chartered Practice
Collaborating with:			Drawing: Long Site Elevation		
Job: 1011	Drawing: 05-05	Revision: 2	Date: May '24	Status: Info	Colony Architects Ltd. The Wine Store, Brewery Court, Theale, Reading, RG7 5AJ +44 (0)118 380 0328 hello@colonyarchitects.com colonyarchitects.com
			Drawn By: MC	Checked By: EM	