


Note: Scaling on the drawing cannot be assured.

Revision	Date	Initial
A - Depth of construction above Silva Cell increased	14/03/2024	DHW

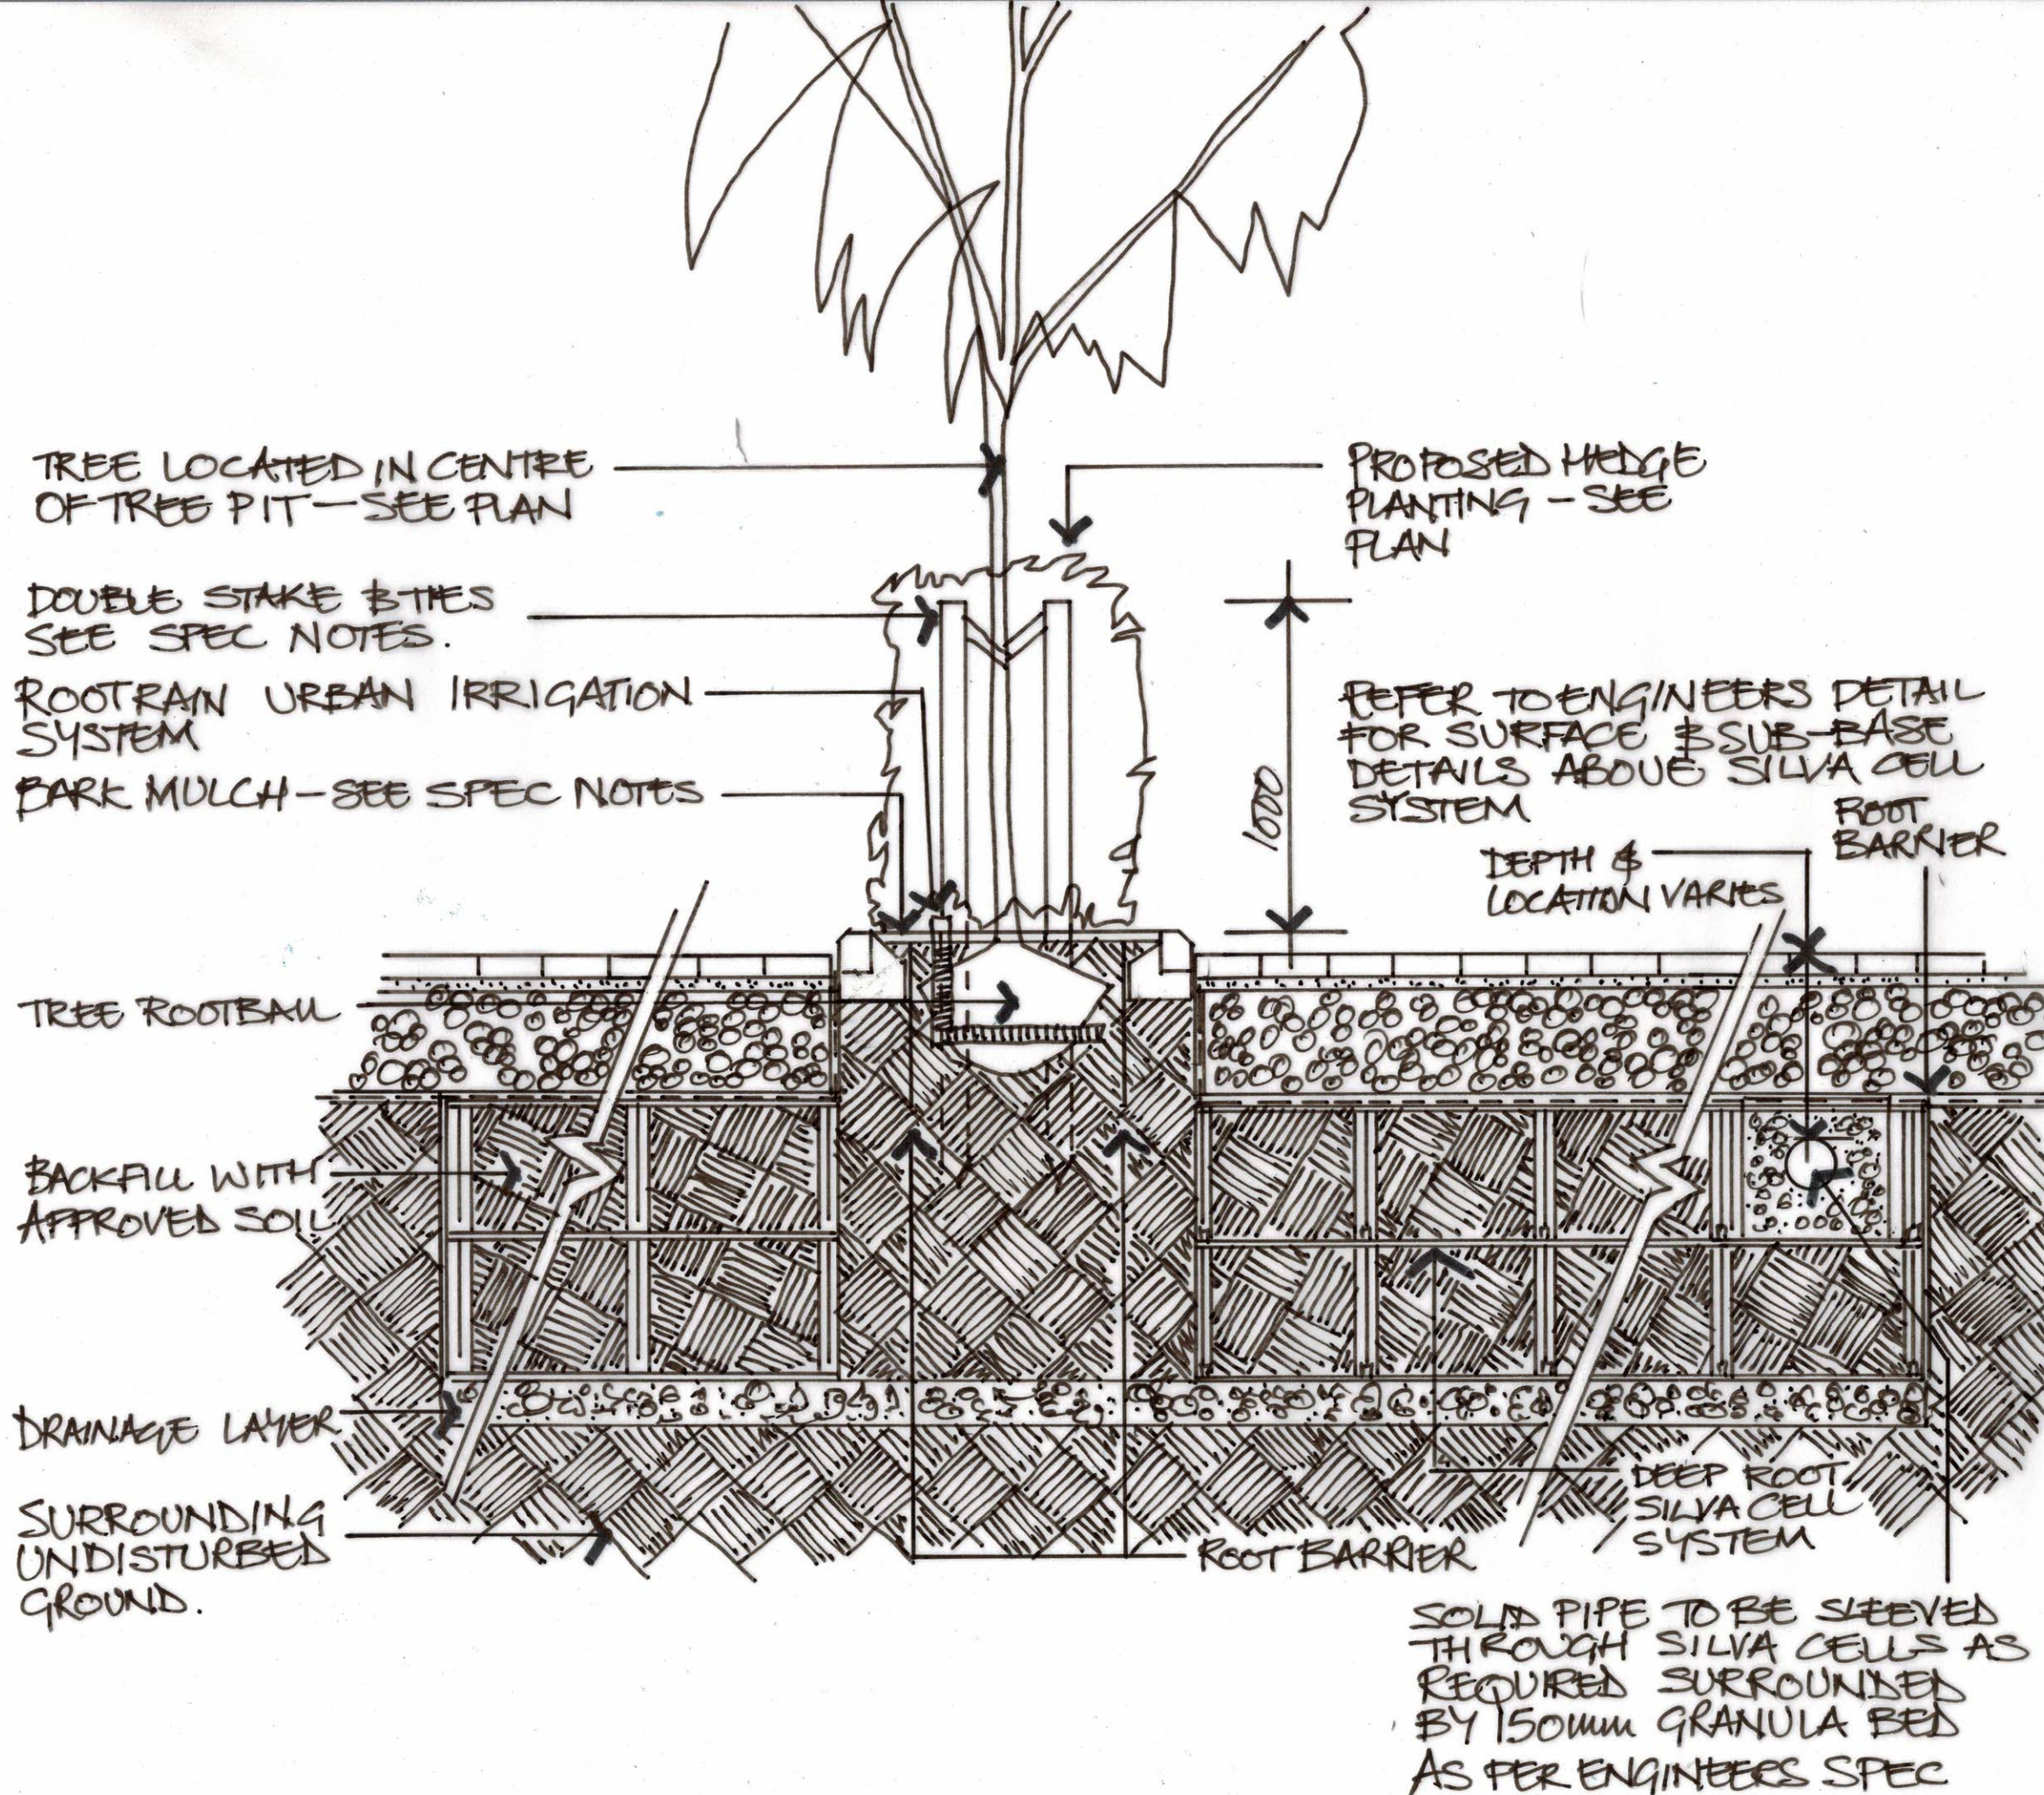

Project:

DEVELOPMENT AT No.1A NORTH STREET AND No.3 PROSPECT STREET, CAVERSHAM, READING RG48JB

Drawing Title:

TREE PIT DETAIL - HARD AREAS

Status: **PLANNING**

Date:
01-03-2024

Scale: 1:20 @A3 size DHW
Drawn by:

Project No:
0520

Drawing No: **LD1**
Revision: **A**

David Williams
Landscape
Consultancy

Dyers
East Pifford
Holworthy
Devon
EX22 7UG
e: david.williams@dwlc.co.uk
t: (01409) 240 278 m: (07826) 270 368
www.dwlc.co.uk