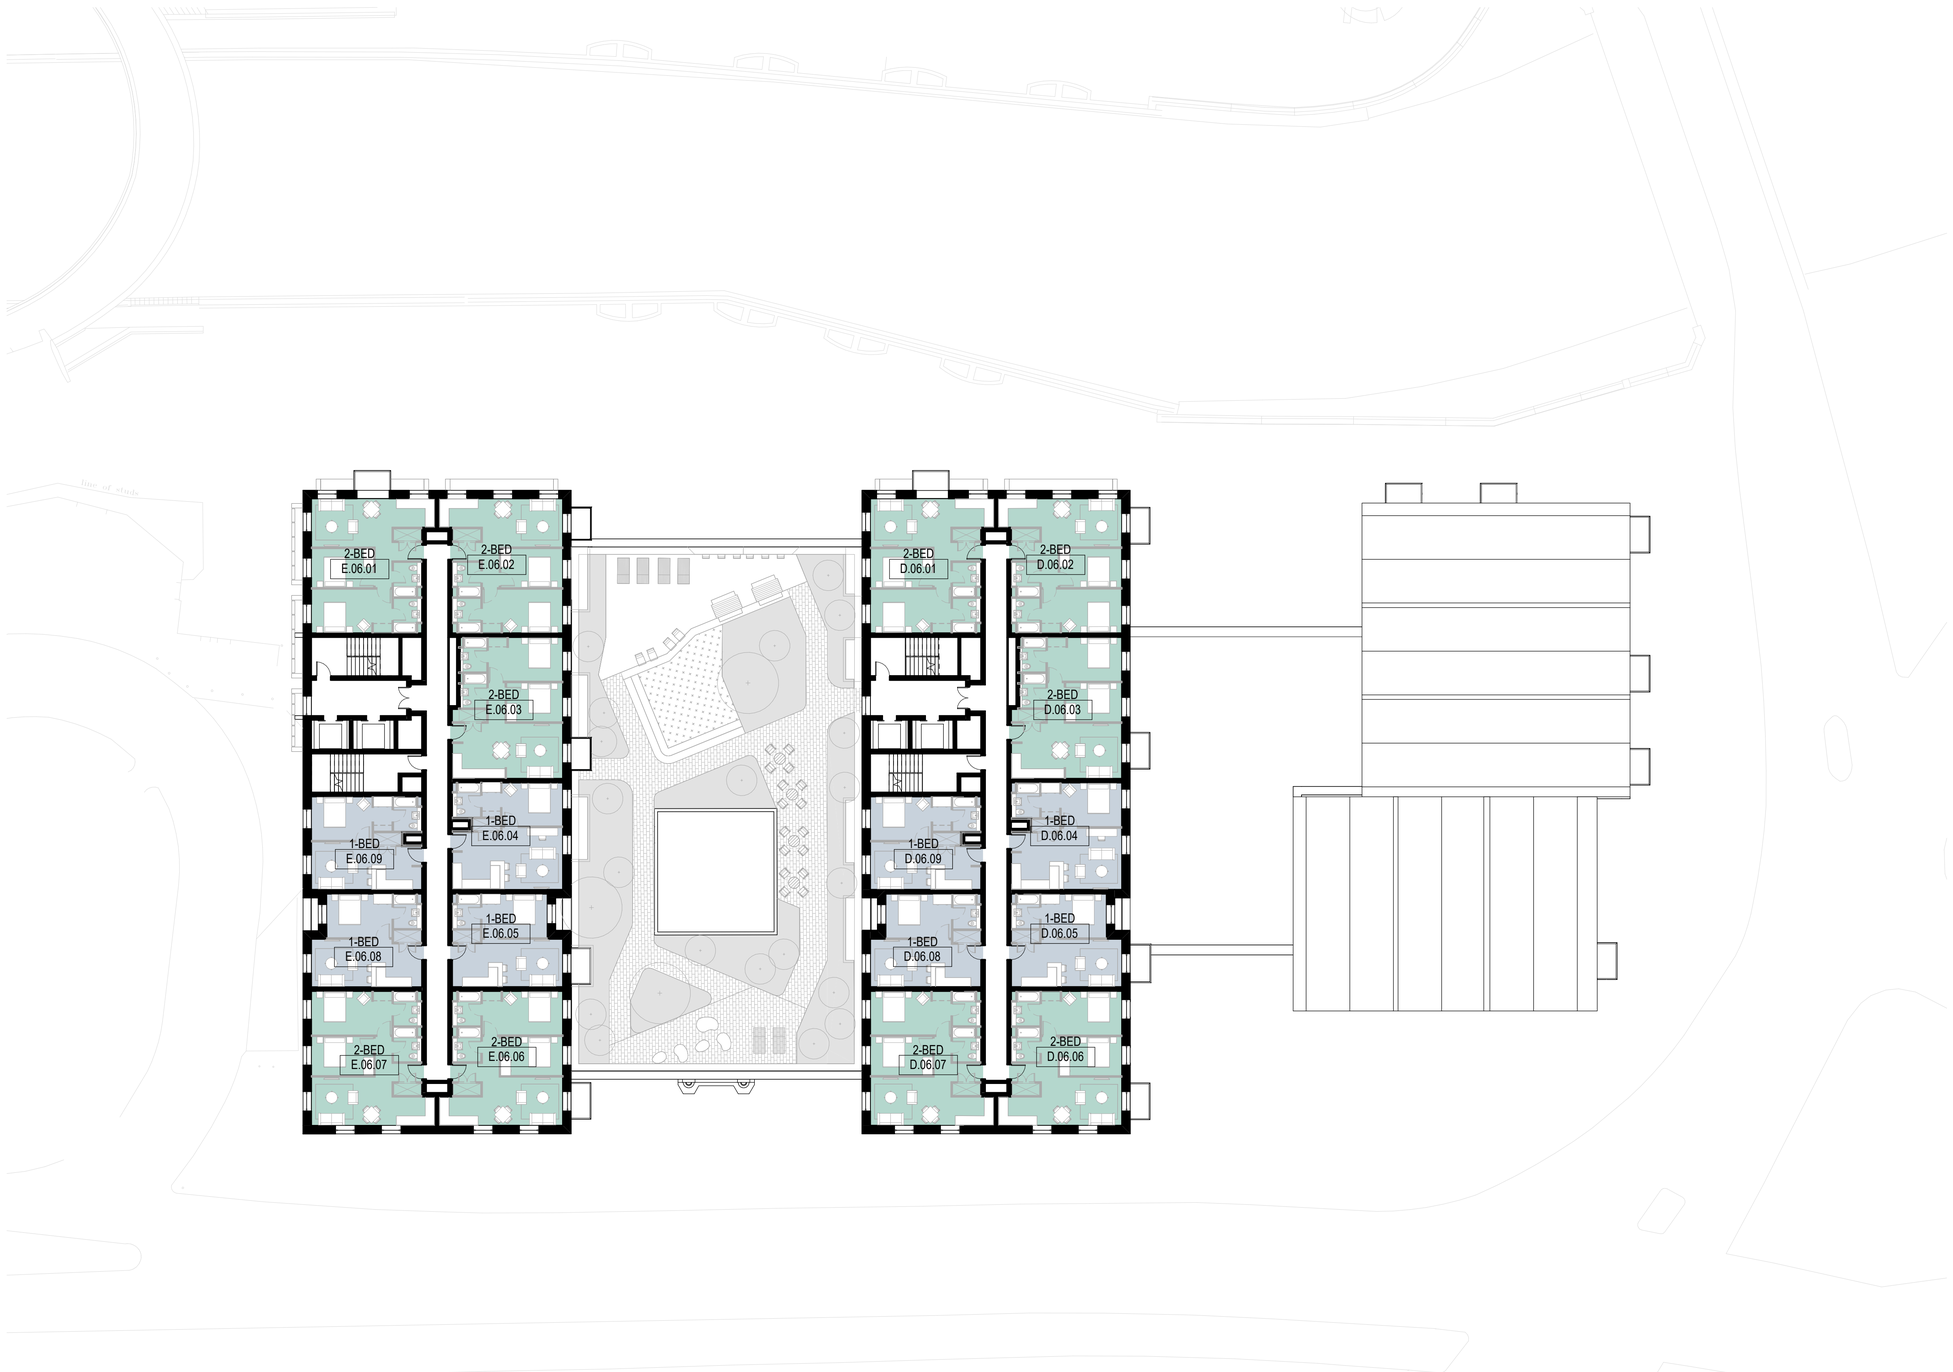


1 GA PLAN - YIELD HALL PLACE 2 - D & E - LEVEL 06

SCALE: 1 : 200

2 0 2 4 6 8 10
SCALE 1:200 m

## GENERAL NOTES

ALL RIGHTS RESERVED.

ALL DRAWINGS AND WRITTEN MATERIAL APPEARING HERE, CONSTITUTE ORIGINAL AND UNPUBLISHED WORK OF THE ARCHITECT AND MAY NOT BE DUPLICATED, USED OR DISCLOSED WITHOUT CONSENT OF THE ARCHITECT.

NOTES AND MATERIAL DESIGNATIONS ARE TYPICAL FOR SIMILAR CONDITIONS UNLESS OTHERWISE INDICATED.

## DISCLAIMER

THIS DRAWING SHOULD NOT BE USED FOR ANY PURPOSE OTHER THAN THE PURPOSE FOR WHICH THIS DRAWING HAS BEEN PREPARED.

SAVE AS PROVIDED IN CRTKL'S APPOINTMENT WITH ITS CLIENT CRTKL OWES NO CONTRACTUAL DUTY NOR SHALL CRTKL BE LIABLE TO ANY PARTY IN CONNECTION WITH THIS DRAWING.

CRTKL SHALL NOT BE LIABLE TO YOU FOR ANY AMENDMENT, MODIFICATION OR ALTERATION OF THIS DRAWING.

THIS DRAWING DOES NOT NECESSARILY REPRESENT THE MOST CURRENT DELIVERABLES, DESIGN INFORMATION, EXISTING CONDITIONS INFORMATION, AS-BUILT CONDITIONS, OR ANY OTHER INFORMATION IT PURPORTS TO REPRESENT

INDICATIVE INTERNAL RESIDENTIAL ARRANGEMENT SHOWN FOR ILLUSTRATIVE PURPOSES ONLY.

THIS DISCLAIMER MUST BE CLEARLY SET OUT SHOULD THIS DRAWING BE PROVIDED OR TRANSFERRED TO ANY THIRD PARTY.

APPLICATION BOUNDARY

| REV | DATE | DESCRIPTION | DRN | CHK |
|---|---|---|---|---|
| P14 | 24-02-21 | PLANNNG SUBMISSION | US | MD |
| P13 | 23-09-18 | PLANNNG SUBMISSION | US | TP |
| P12 | 23-08-17 | ISSUED FOR PLANNING | AB | PA |
| P11 | 23-07-07 | Issued for Information | AB | TP |
| P10 | 22-12-13 | PLANNING SUBMISSION | US | MD |

**KEY PLAN**

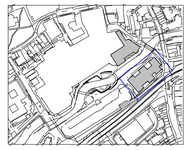

PROJECT

# The Oracle

Reading, UK

CLIENT

Hammerson
66 Seymour Street, London, W1H5BX

ARCHITECT

CALLISONRTKL

CallisonRTKL Ltd.
Blackbull Yard,
18 - 22 Hatton Wall, London, EC1N 8JH
CONTACT - Michael Dillon
PHONE - 020 7304 3520

SHEET IDENTIFICATION

TITLE

**YIELD HALL PLACE 2 - PROPOSED PLAN - LEVEL 06**

STATUS

**PLANNING SUBMISSION**

PROJECT NUMBER **050-210025**
SUITABILITY CODE
REVISION **P14**
SCALE @ A1: **1 : 200**
DATE DRAWN: **01/22/2024**
DRAWN BY: **US**
CHECKED BY: **MD**

PROJECT ORIGIN ZONE LEVEL TYPE ROLE NUMBER
**TOR - CRL - A2 - 06 - DR - AR - 1202008**


© 2023 CallisonRTKL Ltd.