



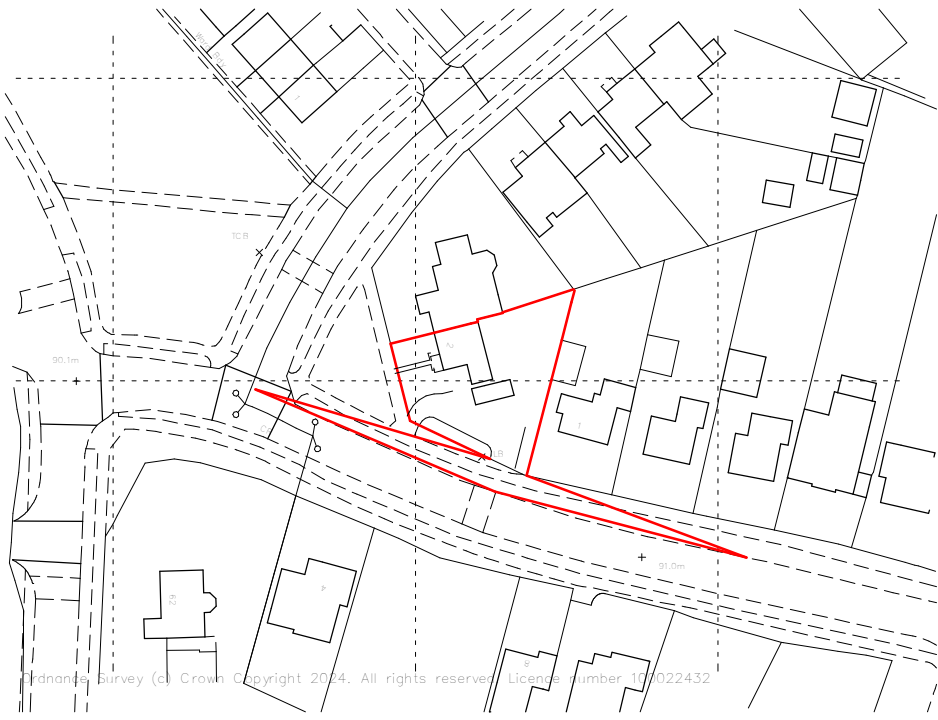

1 Location Plan
1 : 1250

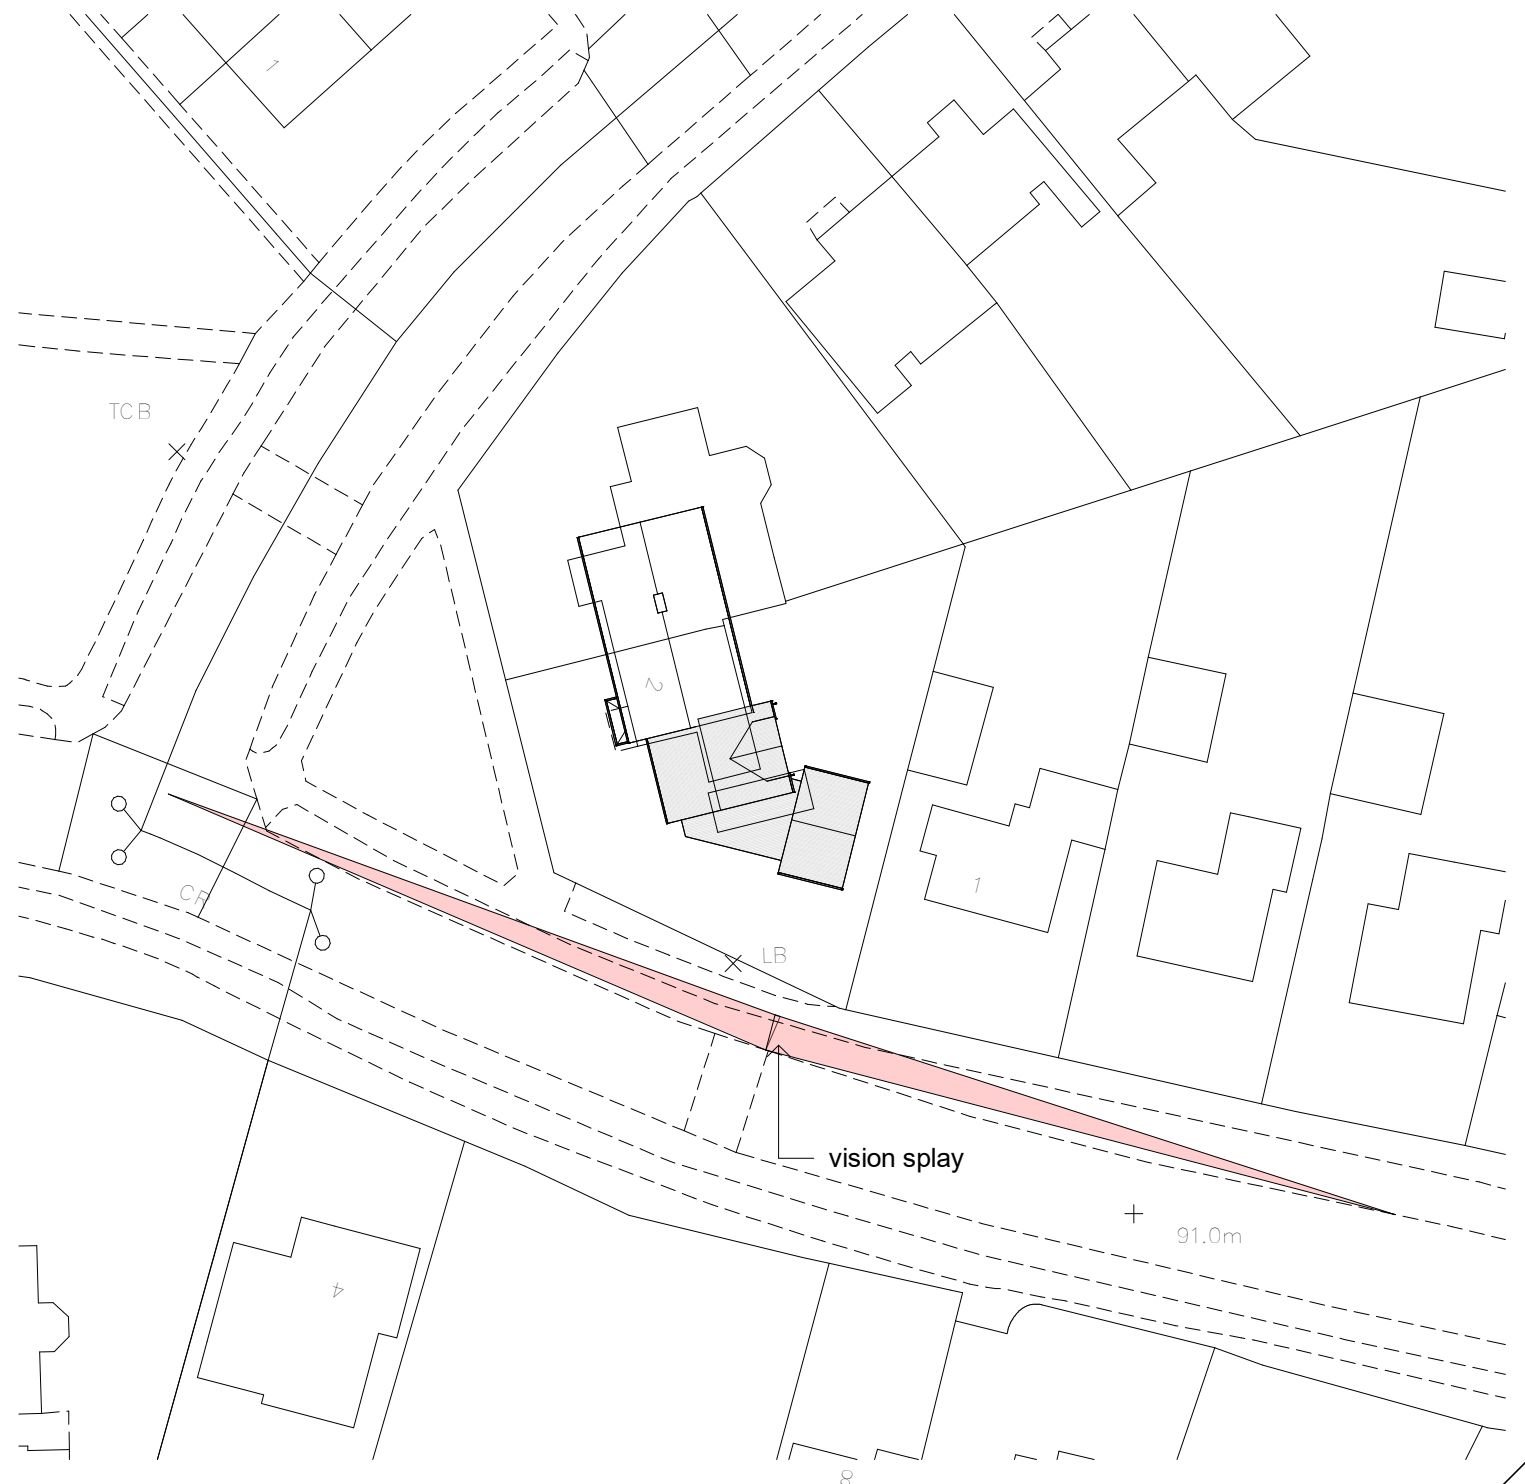

2 Block Plan
1 : 500



PLANNING
LOCATION & BLOCK PLANS
As indicated @ A3

MATHEWSON WATERS ARCHITECTS
RIBA #
The Old Surgery
Crowle Road · Lambourn
Berkshire · RG17 8NR

enquiries@mw-architects.co.uk
01380 721884
www.mw-architects.co.uk
© MATHEWSON WATERS ARCHITECTS LLP
23059 PL100