
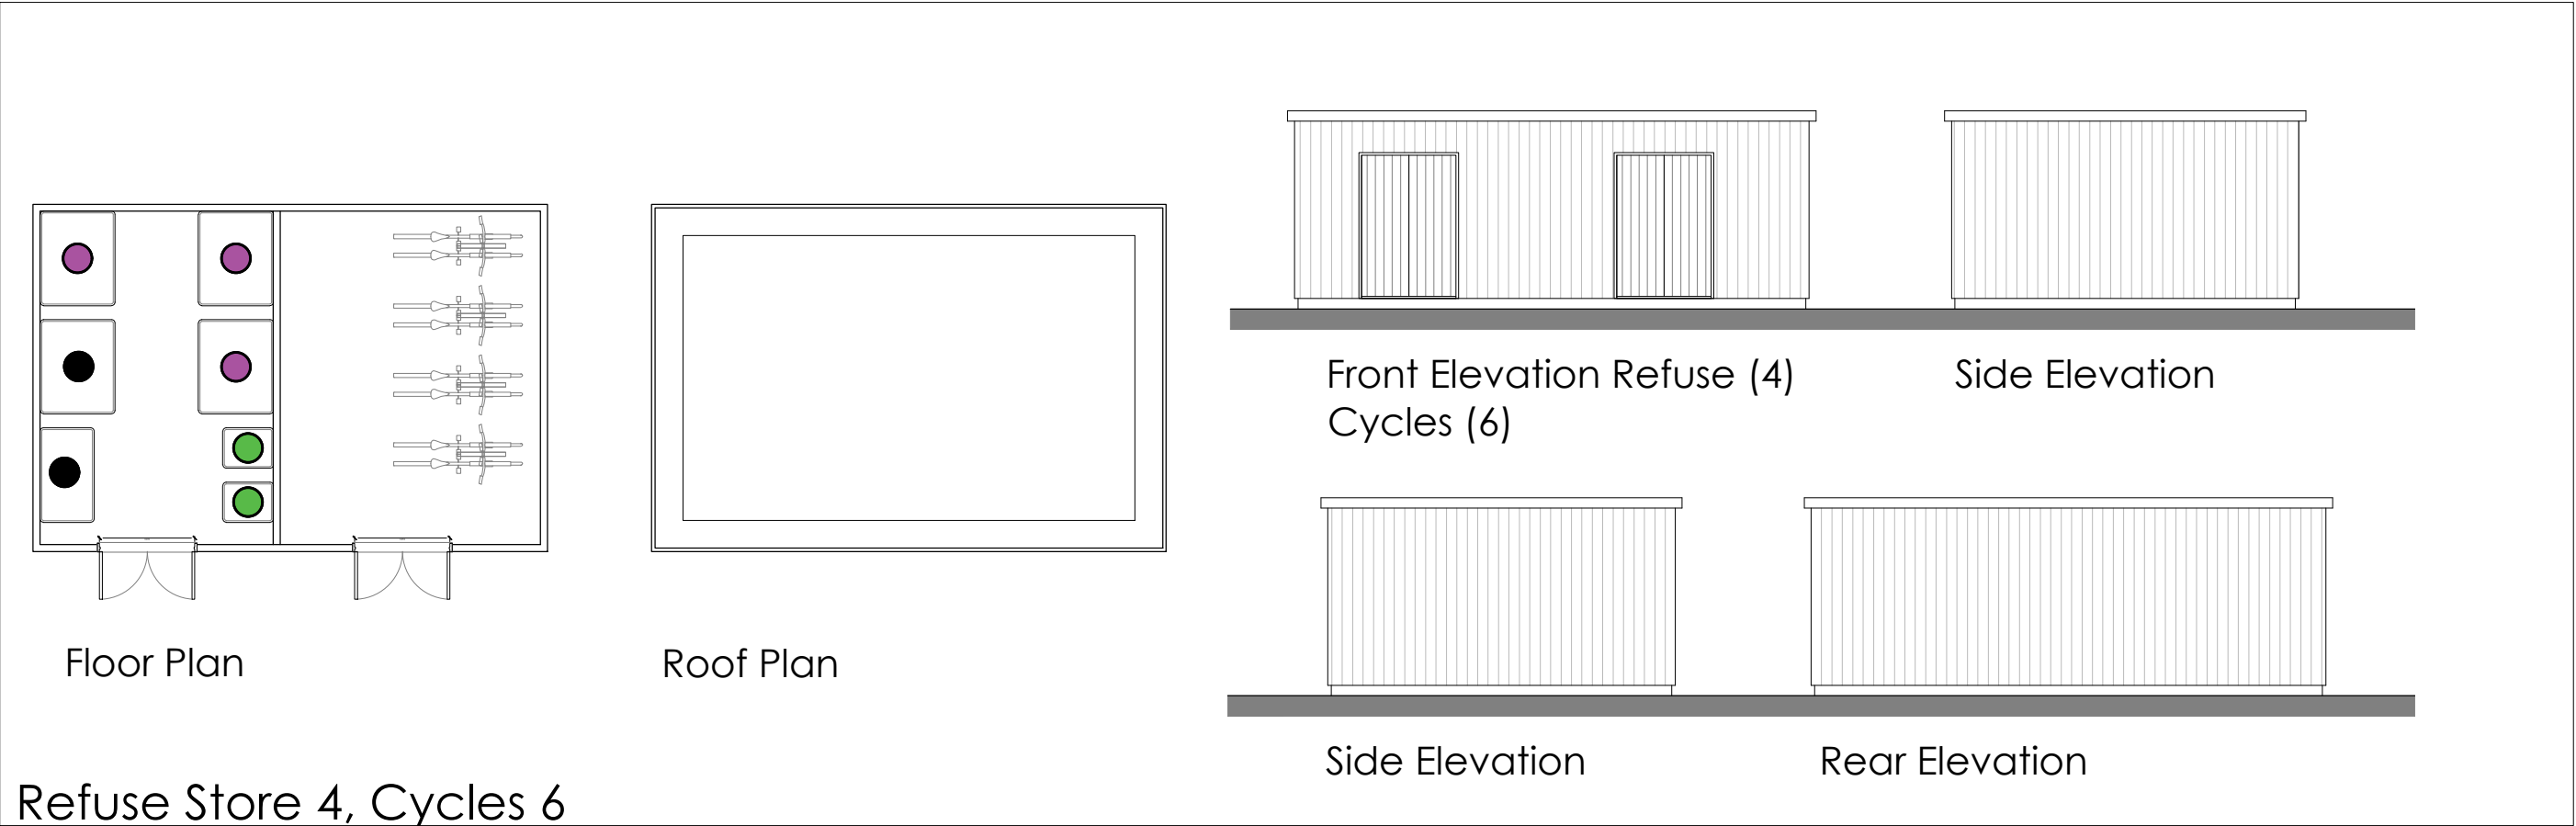


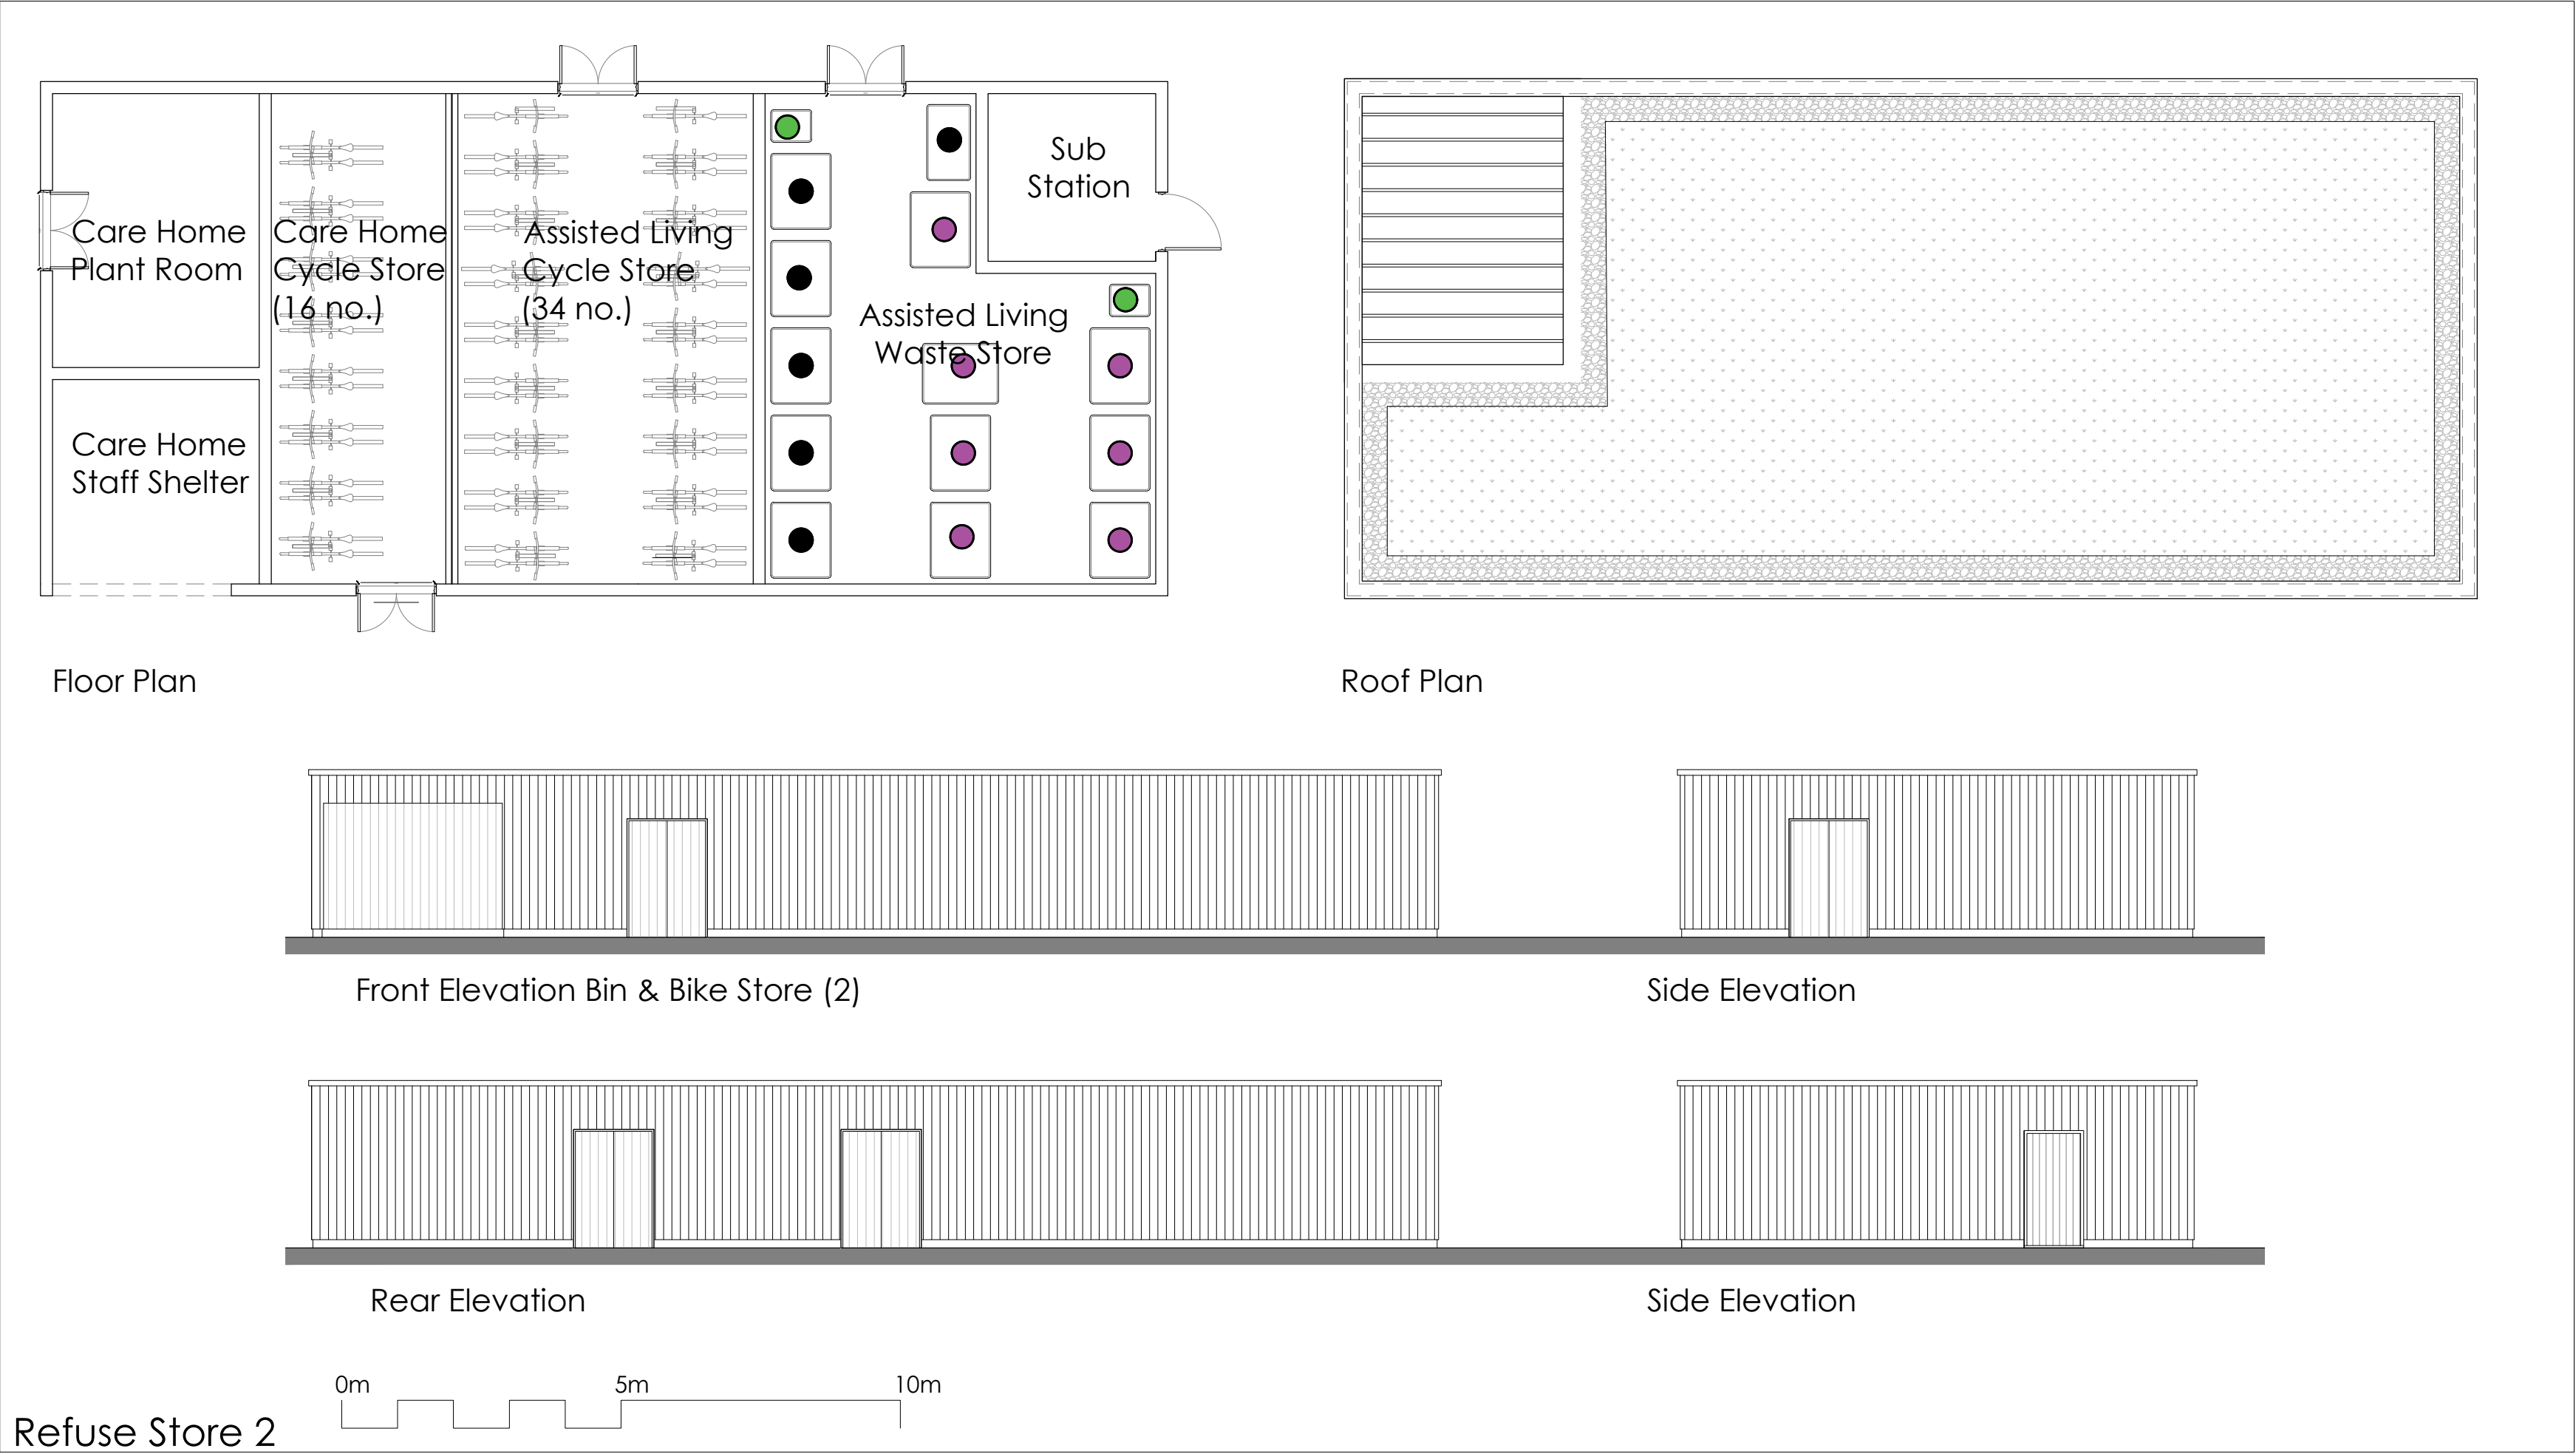

NOTES:
DIMENSIONS ARE NOT TO BE SCALED FROM THIS DRAWING
ALL DIMENSIONS ARE TO BE CHECKED AGAINST ACTUAL SITE
DIMENSIONS BEFORE ANY WORK IS FABRICATED

COPYRIGHT RESERVED
THIS DRAWING IS THE PROPERTY OF BHP HARWOOD
ARCHITECTS AND MAY NOT BE COPIED, REPRODUCED LENT OR
DISCLOSED WITHOUT THEIR EXPRESS PERMISSION IN WRITING.

REVISIONS		
Rev.	Date	Description
A	09.03.22	Updated
B	03.01.23	Updated
C	13.01.23	Updated
D	02.06.23	Updated
E	07.06.23	Updated
F	07.06.23	Updated
G	22.06.23	Updated
H	08.02.24	Updated

Client :
Beechcroft
Developments Ltd.

Job :
Caversham Park

Drawing Title:
Bin & Bike Stores
Plans and Elevations

Scale:
1:100 @A2
Date: Mar 22 Drawn By Checked SR

Drawing No: 3251.P.124 Revision: H

PLANNING

The White Barn, Manor Farm, Manor Road
Wantage, Oxfordshire, OX12 8NE
T: 01235 765322 F: 01235 765373
The Mansion House, Hartham Park, Corsham,
Wiltshire, SN13 0RP
T: 01249 700489 F: 01249 470077

info@bhpharwood.co.uk - www.bhpharwood.co.uk

Key:

- General Waste
- Food Waste
- Recycling

