


Abbey Windows(Thames Valley)Ltd
On behalf of;
Mr FIDLER
1 Hirstwood
Tilehurst
Reading
RG30 6NF
Contract No 16537

EXISTING FLOORPLAN

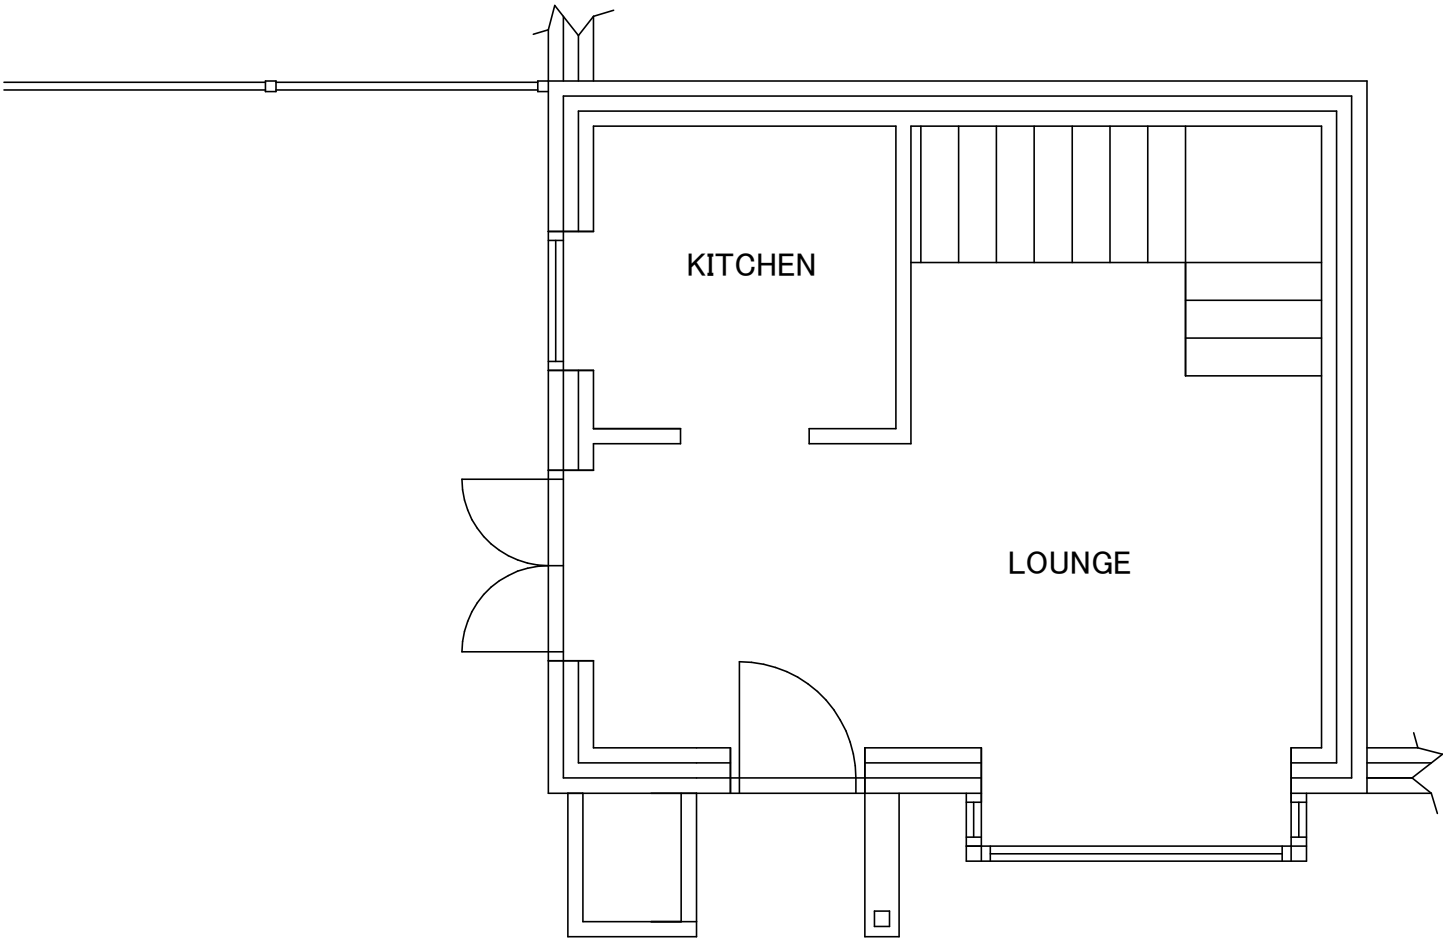

SCALE

