




NOTE:
ALL DETAILS TO BE READ IN CONJUNCTION WITH
NBS SPECIFICATION

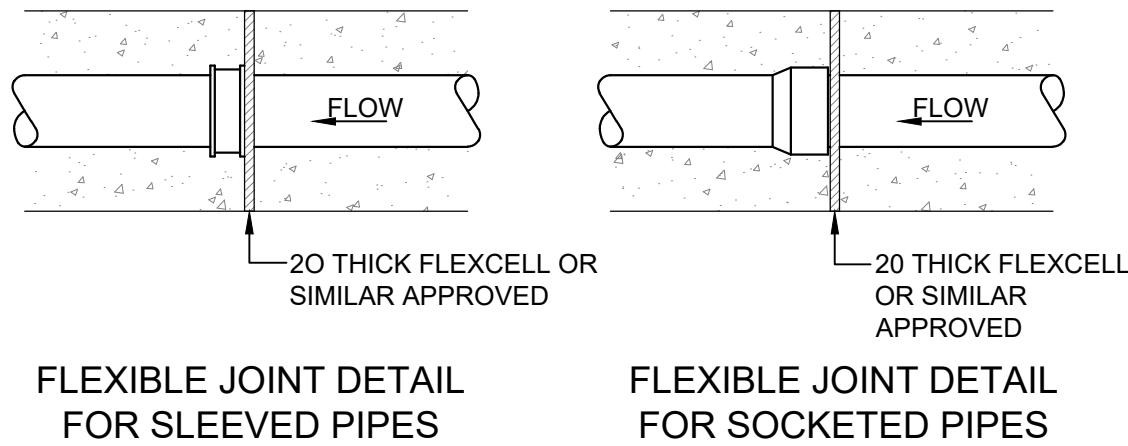


JOINTS FOR CONCRETE ENCASED PIPES

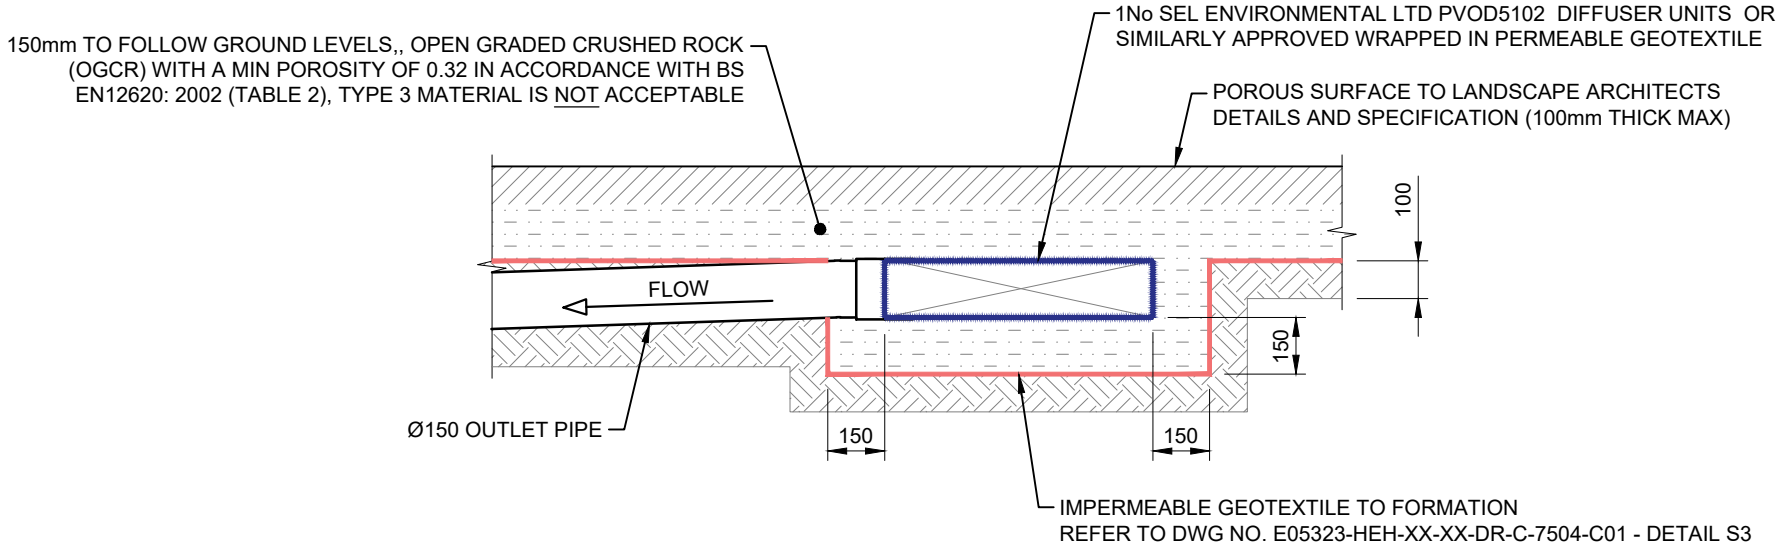

TYPICAL DETAIL OUTLET DIFFUSER UNITS IN NON-INFILTRATION SUB-BASE SHOWING DEEPENING AROUND DIFFUSER UNIT SCALE 1:20

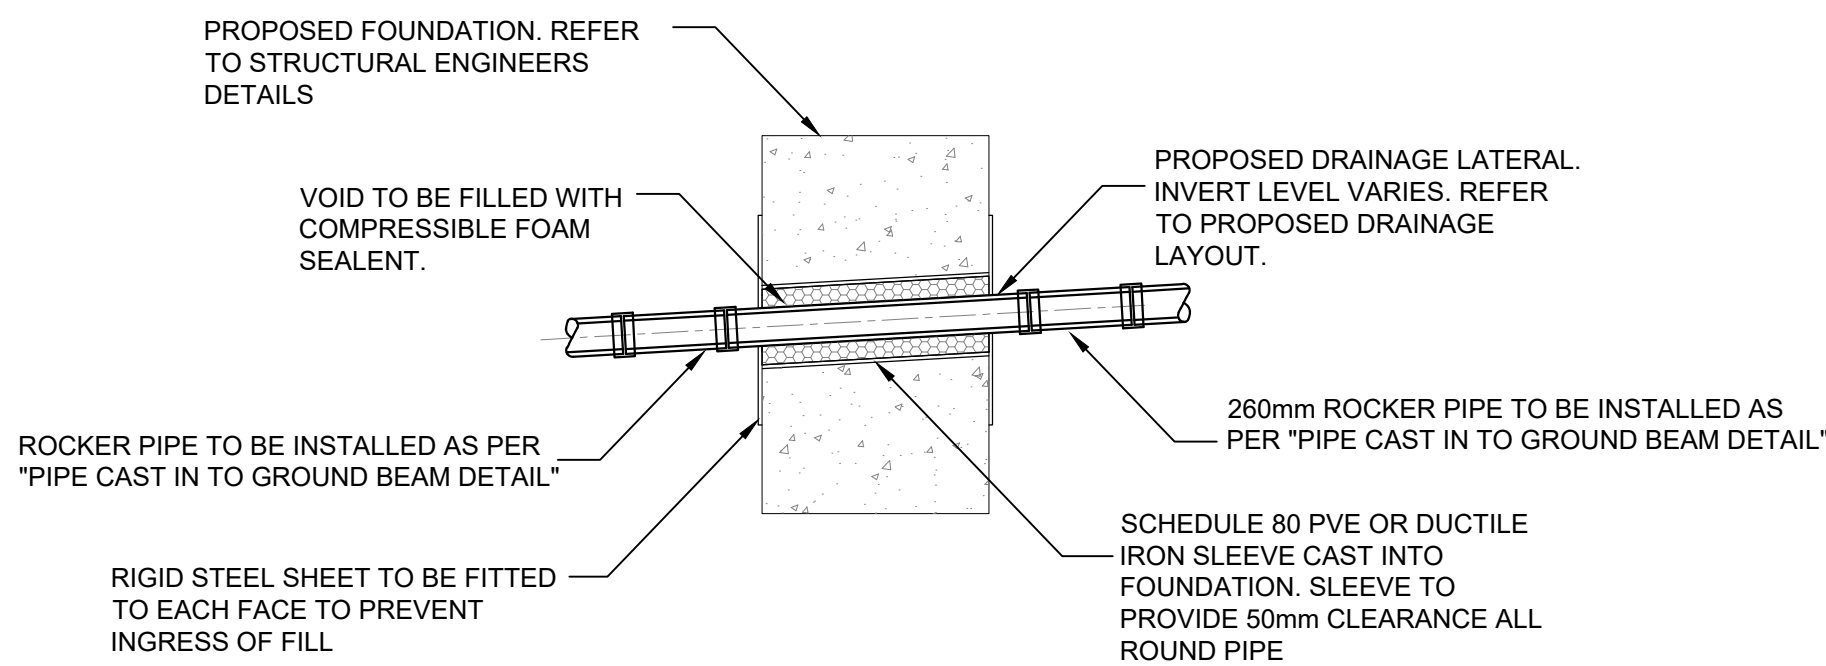

SLEEVED PIPE THROUGH FOUNDATION DETAIL SCALE N.T.S

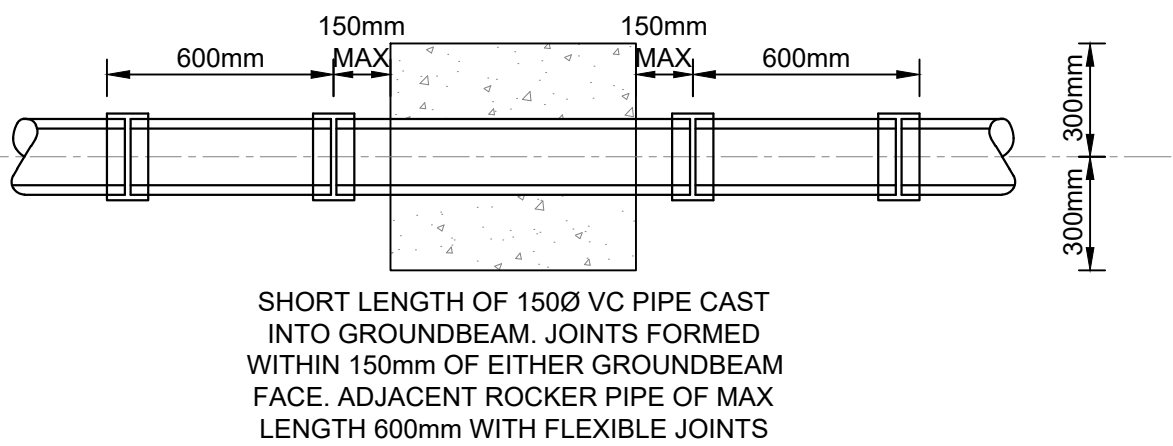

TYPICAL DETAIL FOR PIPE CAST INTO GROUND BEAM

© CROWN COPYRIGHT AND DATABASE RIGHTS 2024
ORDNANCE SURVEY 100019180

										CLIENT	PROPERTY SERVICES HAMPSHIRE COUNTY COUNCIL UNIVERSAL SERVICES	 Hampshire Engineering Services	EII Court West - 2nd Floor The Castle Winchester SO23 8UJ engineering.services@hants.gov.uk www.hants.gov.uk/engineeringservices	SCALE @ A1 1:20	SCHEME PARK LANE JUNIOR SCHOOL	DRAWING TITLE DRAINAGE DETAILS	
SCALE @ A3 -																	
SHEET No. 2 OF 2																	
DRAWING NUMBER E05323-HEH-XX-XX-DR-C-7504	SUIT A	ISSUED FOR CONSTRUCTION	REV C01														
A	C01	ISSUED FOR CONSTRUCTION				25.06.2024	L.W	L.W	S.B					J.D			
D2	T01.1	ISSUED FOR TENDER				08.02.2024	L.W	L.W	S.B	J.D							
S2	P01.1	ISSUED FOR PLANNING				03.11.2023	L.W	L.W	S.B	J.D							
SUIT	REV	AMENDMENTS				DATE	ENG	TECH	CHKD	APPD							

FILE: K:\Eng\Roads\Schemes\E05323 - Park Lane Primary School\01-WIP\AutoCAD\E05323-HEH-XX-XX-DC-C-7501 - 7504.dwg PRINTED: 27/6/2024 13:56:57 BY: Xjpetwe