



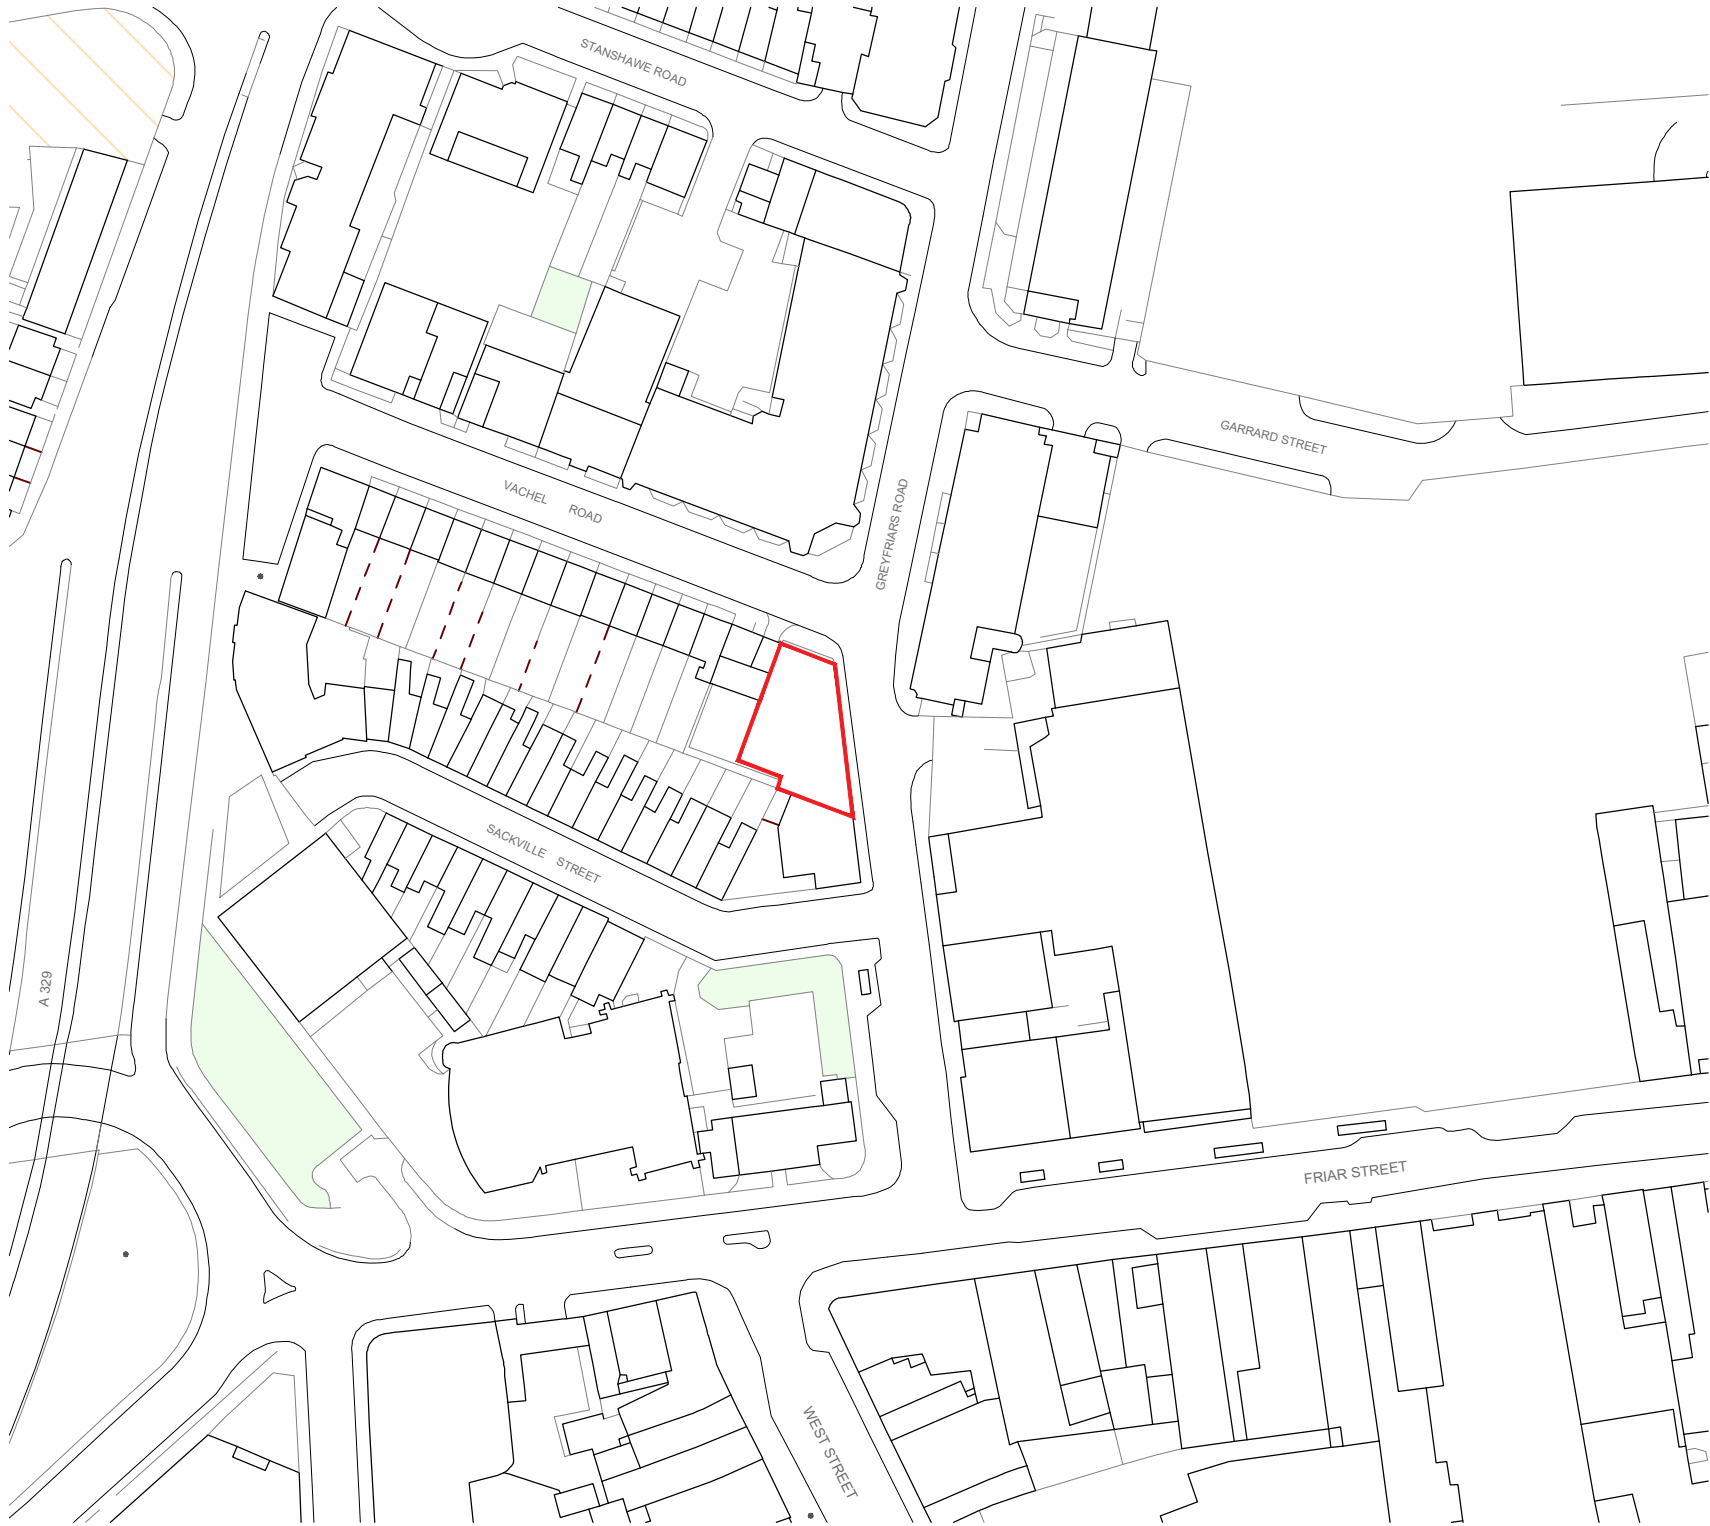

Location Plan
1:1250

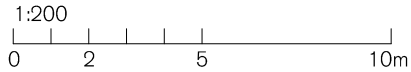

SPRATLEY & PARTNERS, 7 CENTENARY BUSINESS PARK, STATION ROAD,
HENLEY-ON-THAMES, OXFORDSHIRE RG9 1DS. 01491 411277

ISSUED ONLY FOR THE PURPOSE INDICATED. THIS DRAWING TO BE READ IN
CONJUNCTION WITH ALL CONSULTANTS INFORMATION. ALL DIMENSIONS
TO BE CHECKED ON SITE. DO NOT SCALE. THIS DRAWING IS COPYRIGHT.

REV.	ISSUED	DESCRIPTION	DRAWN	CHECKED
-	-	-	-	-
-	-	-	-	-
-	-	-	-	-

Key:

— Site area / Client ownership area

PROJECT /DESCRIPTION	DATE	SCALE AT A3	JOB NO
5-7 Greyfriars Road Reading, RG1 1EH	Mar 2024	1:1250	23.047
Location Plan	STATUS Planning		DRAWING NO PL.1200
CLIENT Upton Asset Management	DRAWN TP	CHECKED RK	REV -

S
&
P