



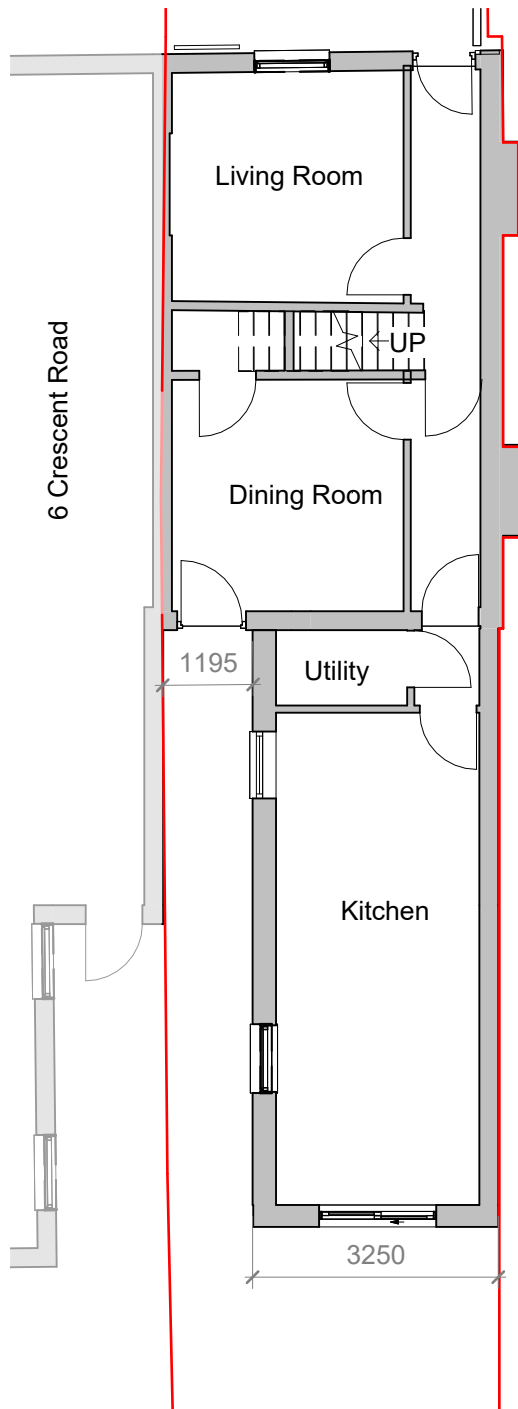


Level 0 Proposed
1 : 100



Level 1 Proposed
1 : 100

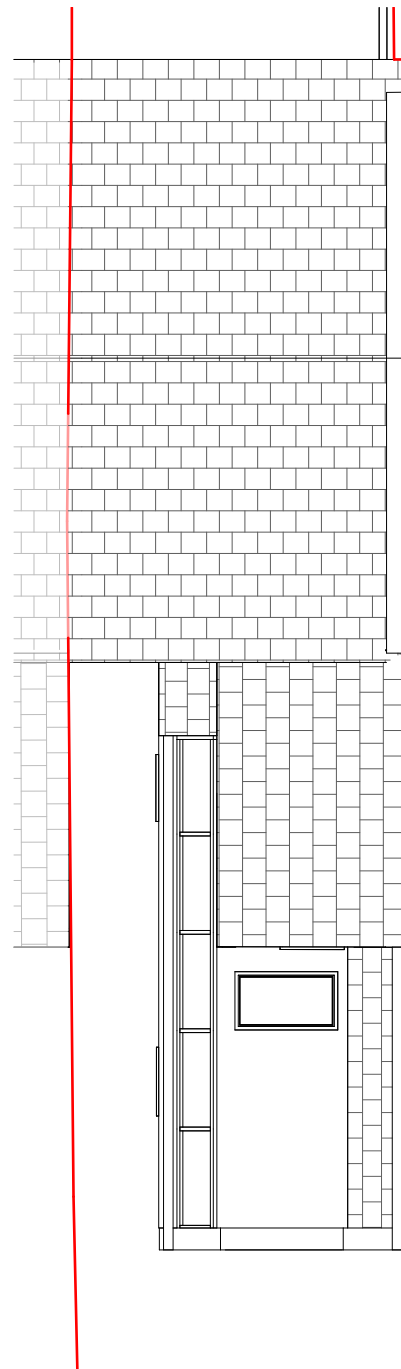

Roof Proposed
1 : 100

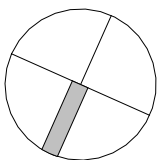

0m 2m 4m 6m

This drawing has been based upon a measure survey by others. The contractor is responsible for checking dimensions, tolerances and references.

Any discrepancy to be verified with the Architect before proceeding with the works. Where an item is covered by drawings to different scales the larger scale drawing is to be worked to.

CDM REGULATIONS 2015.
All current drawings and specifications for the project must be read in conjunction with the Designer's Hazard and Environment Assessment Record.
All intellectual property rights reserved.

Rev	Description	Date
1	Planning Submission	01/03/24
2	Updated to Planning Officer comments	07/05/24

STATUS	PURPOSE OF ISSUE
--------	------------------



PROJECT
8 Crescent Road

TITLE
Proposed Plans

CLIENT
Giorgi Chitidze

DRAWN BY GS	CHECKED BY PG	DATE 17/04/2023
----------------	------------------	--------------------

SCALE (@ A3) 1 : 100	PROJECT NUMBER AA011
-------------------------	-------------------------

DRAWING NUMBER PL200	REV 2
-------------------------	----------