


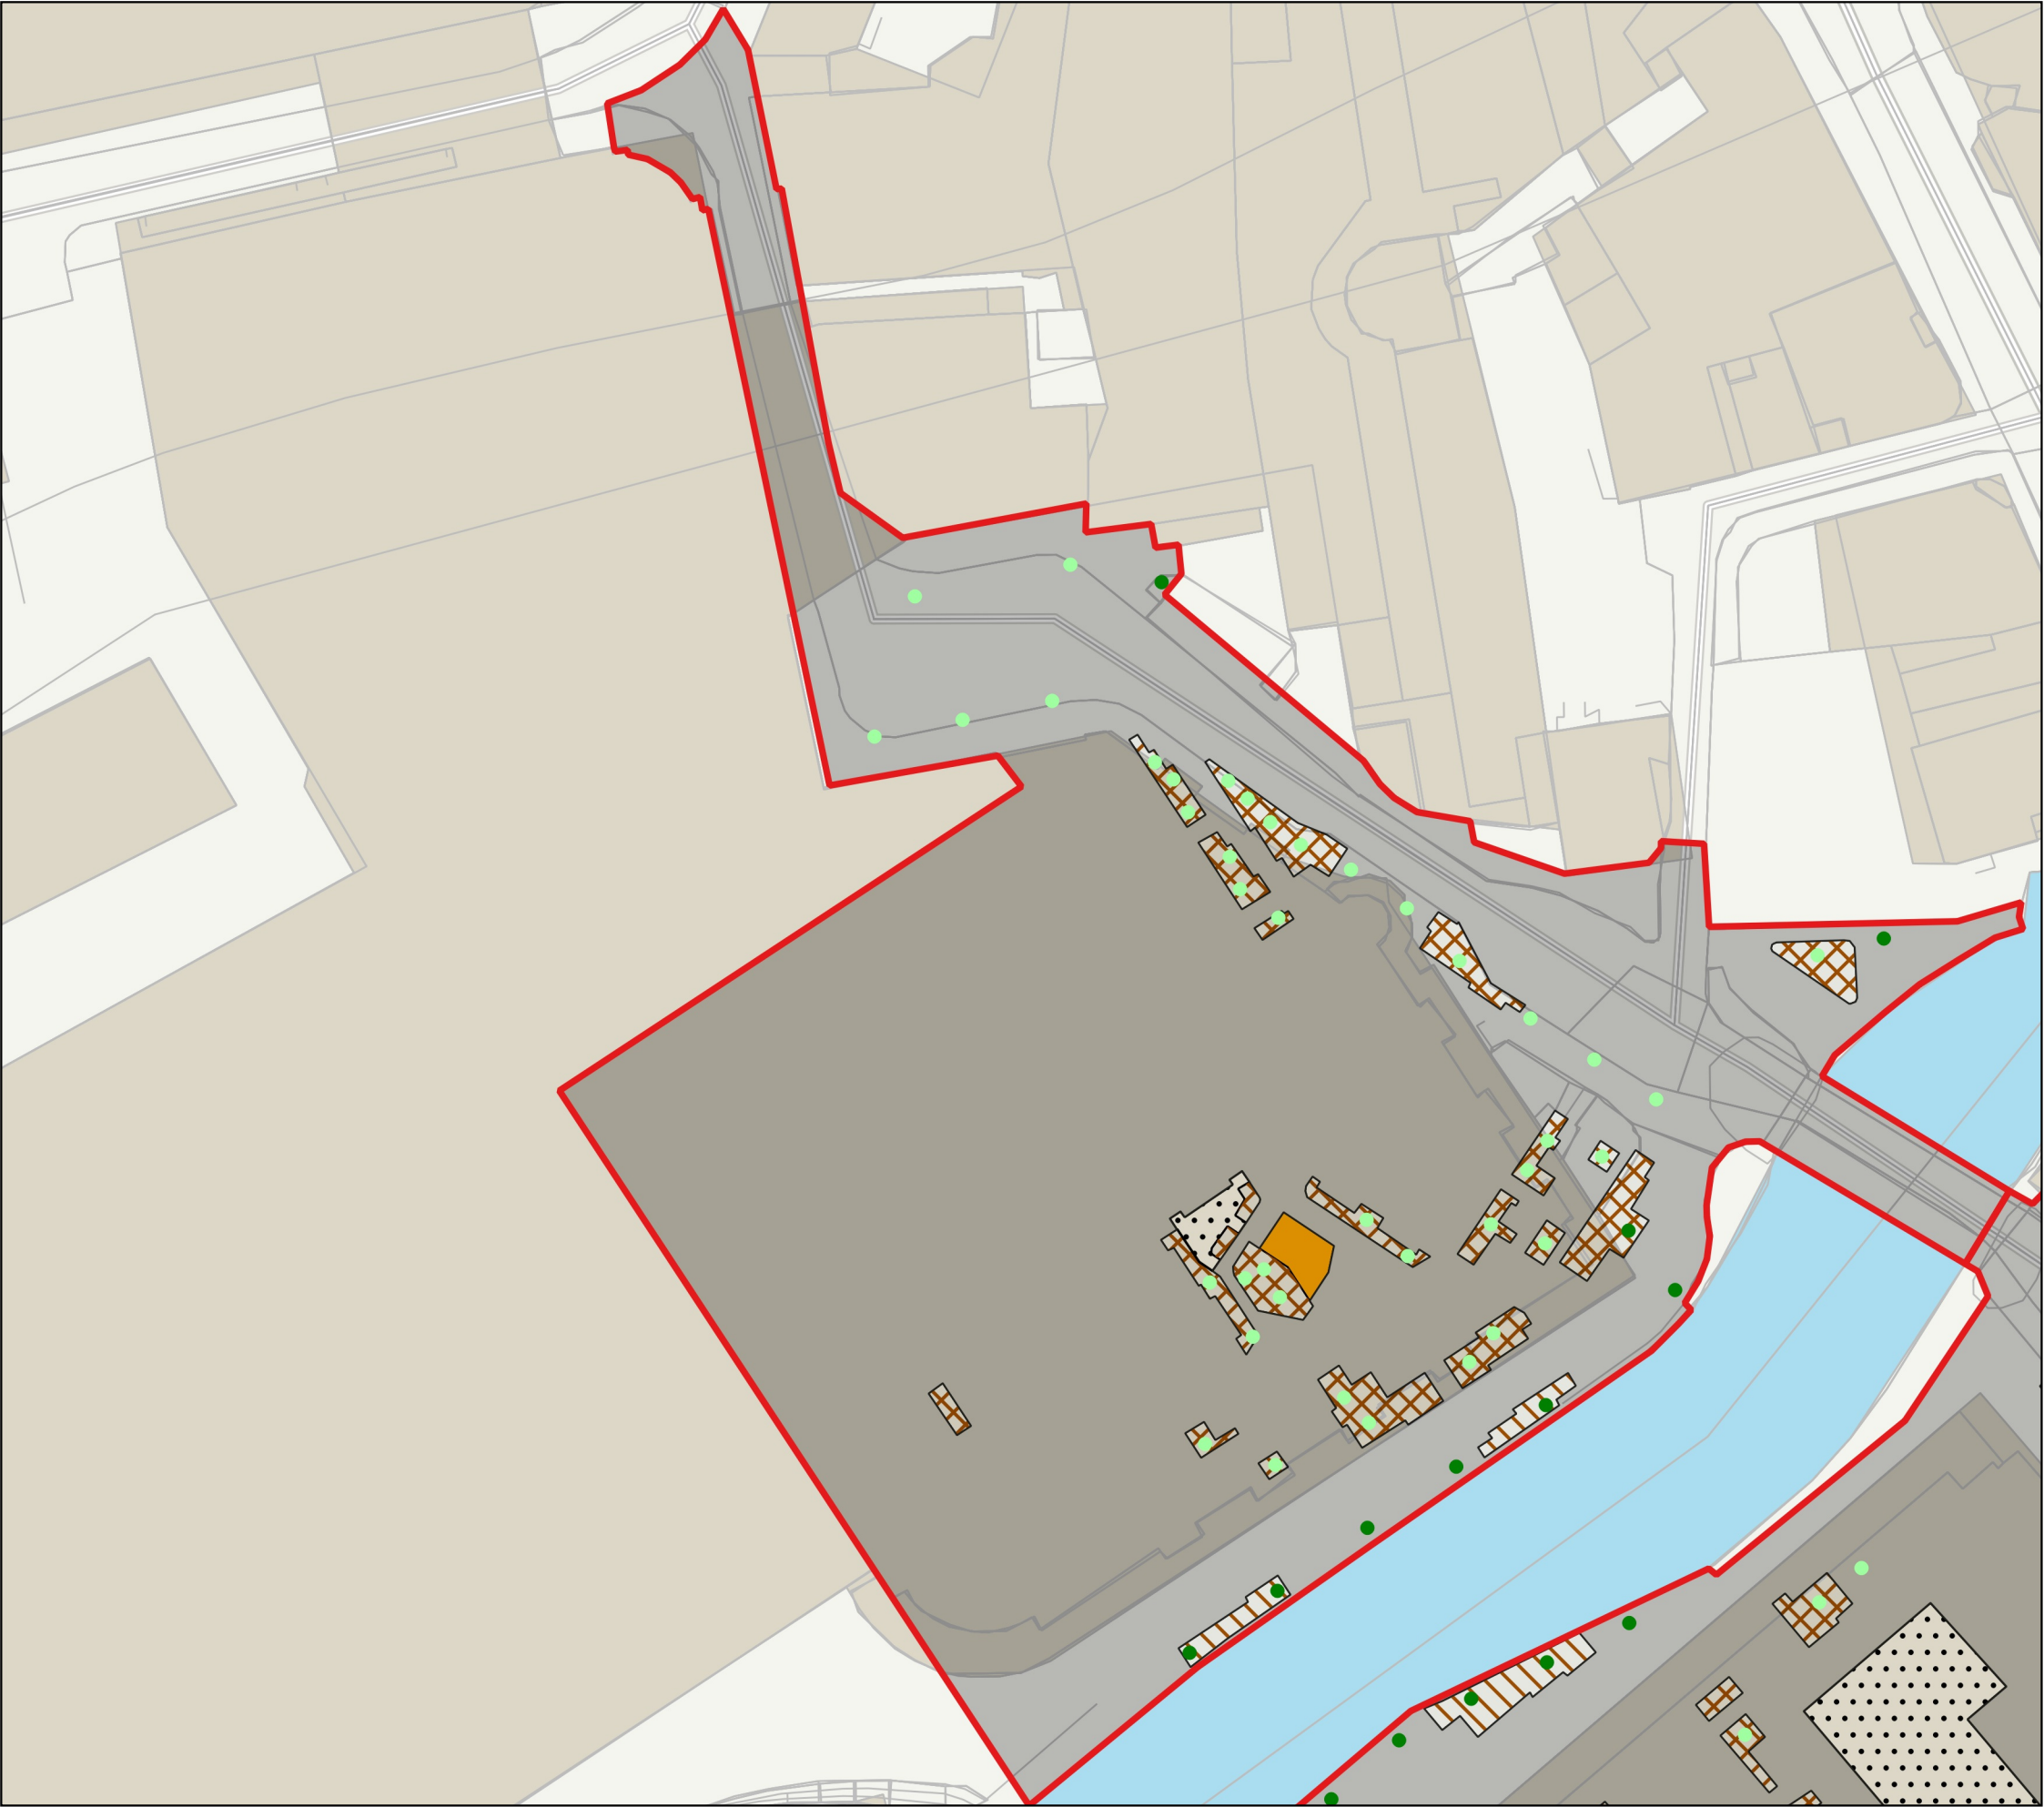

Legend



Site boundary

Retained Habitats



Tree (Poor)

Created Habitats



Biodiverse Green Roof (Poor)



Developed Land; Sealed Surface (Building and Hardstanding) (N/A)



Ground Level Planters (N/A)




Introduced Shrub (N/A)



Modified Grassland (Poor)



Tree (Small) (Poor)

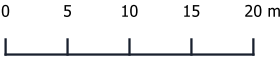

Project	The Oracle_Yield Hall Place 1, Reading
Drawing Title	Post-development Habitats Plan
Scale	As Shown (Approximate)
Drawing No.	P02b
Date	19th June 2024
Checked	SC/TB



97 Icknield Street, Hockley, Birmingham, B18 6RU
T: 0121 828 4043 E: hello@tylergrange.co.uk W: tylergrange.co.uk