

Lye field Court
91.54




STREET SCENE ELEVATION A-A
Scale 1:200 @ A1

The Conifers
92.60



STREET SCENE ELEVATION B-B
Scale 1:200 @ A1

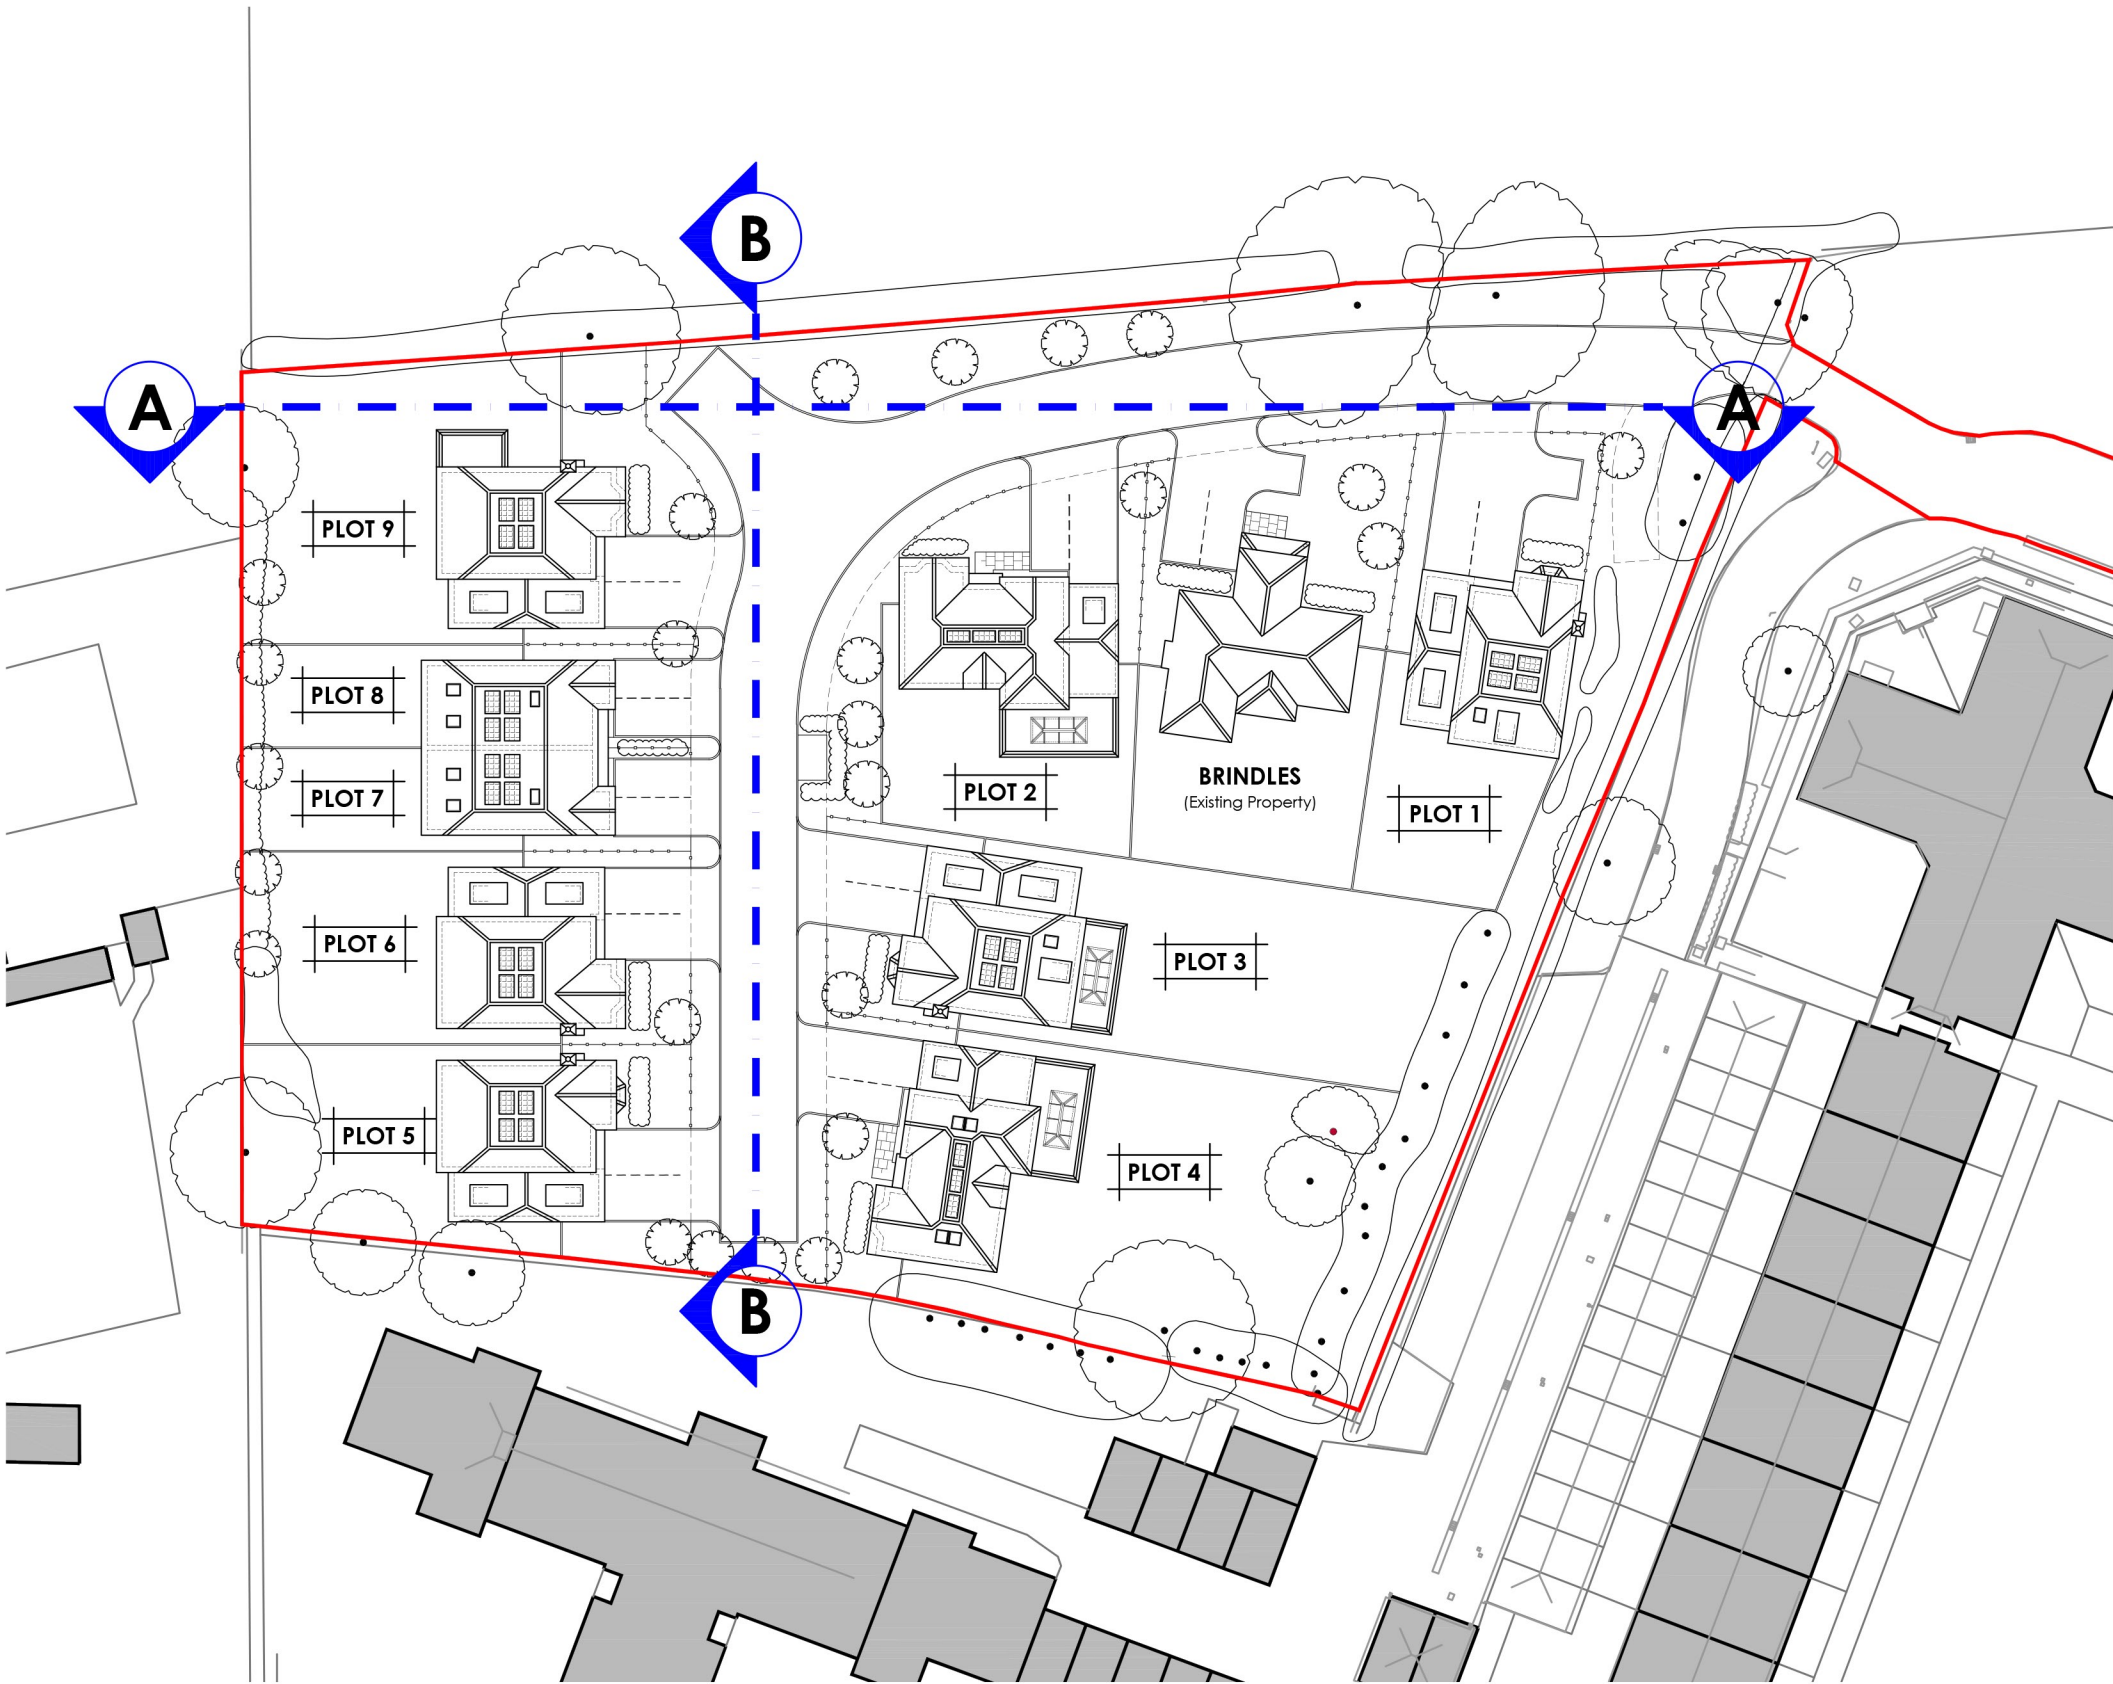

KEY PLAN
Scale 1:500 @ A1

Notes:

This drawing is the copyright of Arktec Ltd and has been sent to you in confidence, it must not be reproduced or disclosed to third parties without our prior permission.

Do not scale from this drawing except for planning purposes.



All dimensions are in millimetres unless noted otherwise.

Any surveyed information incorporated on this drawing cannot be guaranteed as accurate unless confirmed by a fixed dimension.

This drawing is to be read in conjunction with all the relevant consultants, suppliers and manufacturers drawings and information.



Ordnance Survey
Licence No. AC0000806982

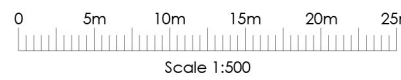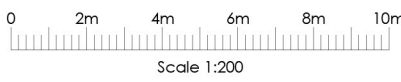

Rev	Date	Details
-	-	-

PLANNING

ark|tec
Architectural Consultancy

Lodge Farm Barn
Elveham Park Estate
Fleet Road, Hartley Wintney
Hampshire, RG27 8AS

t: 01252 845335
f: 01252 845515
e: info@arktec.co.uk
w: www.arktec.co.uk

Client: KNOLE HOMES
Project: BRINDLES, KIDMORE END ROAD
EMMER GREEN, READING
Drawing: STREET SCENE ELEVATIONS

Scale: AS SHOWN Date: 26/04/24

Drawing Number: P23/18/S/103 - Revision: