


Rev	Date	Drawn By	Checked by

Outside

approximate glazing and mullion arrangement

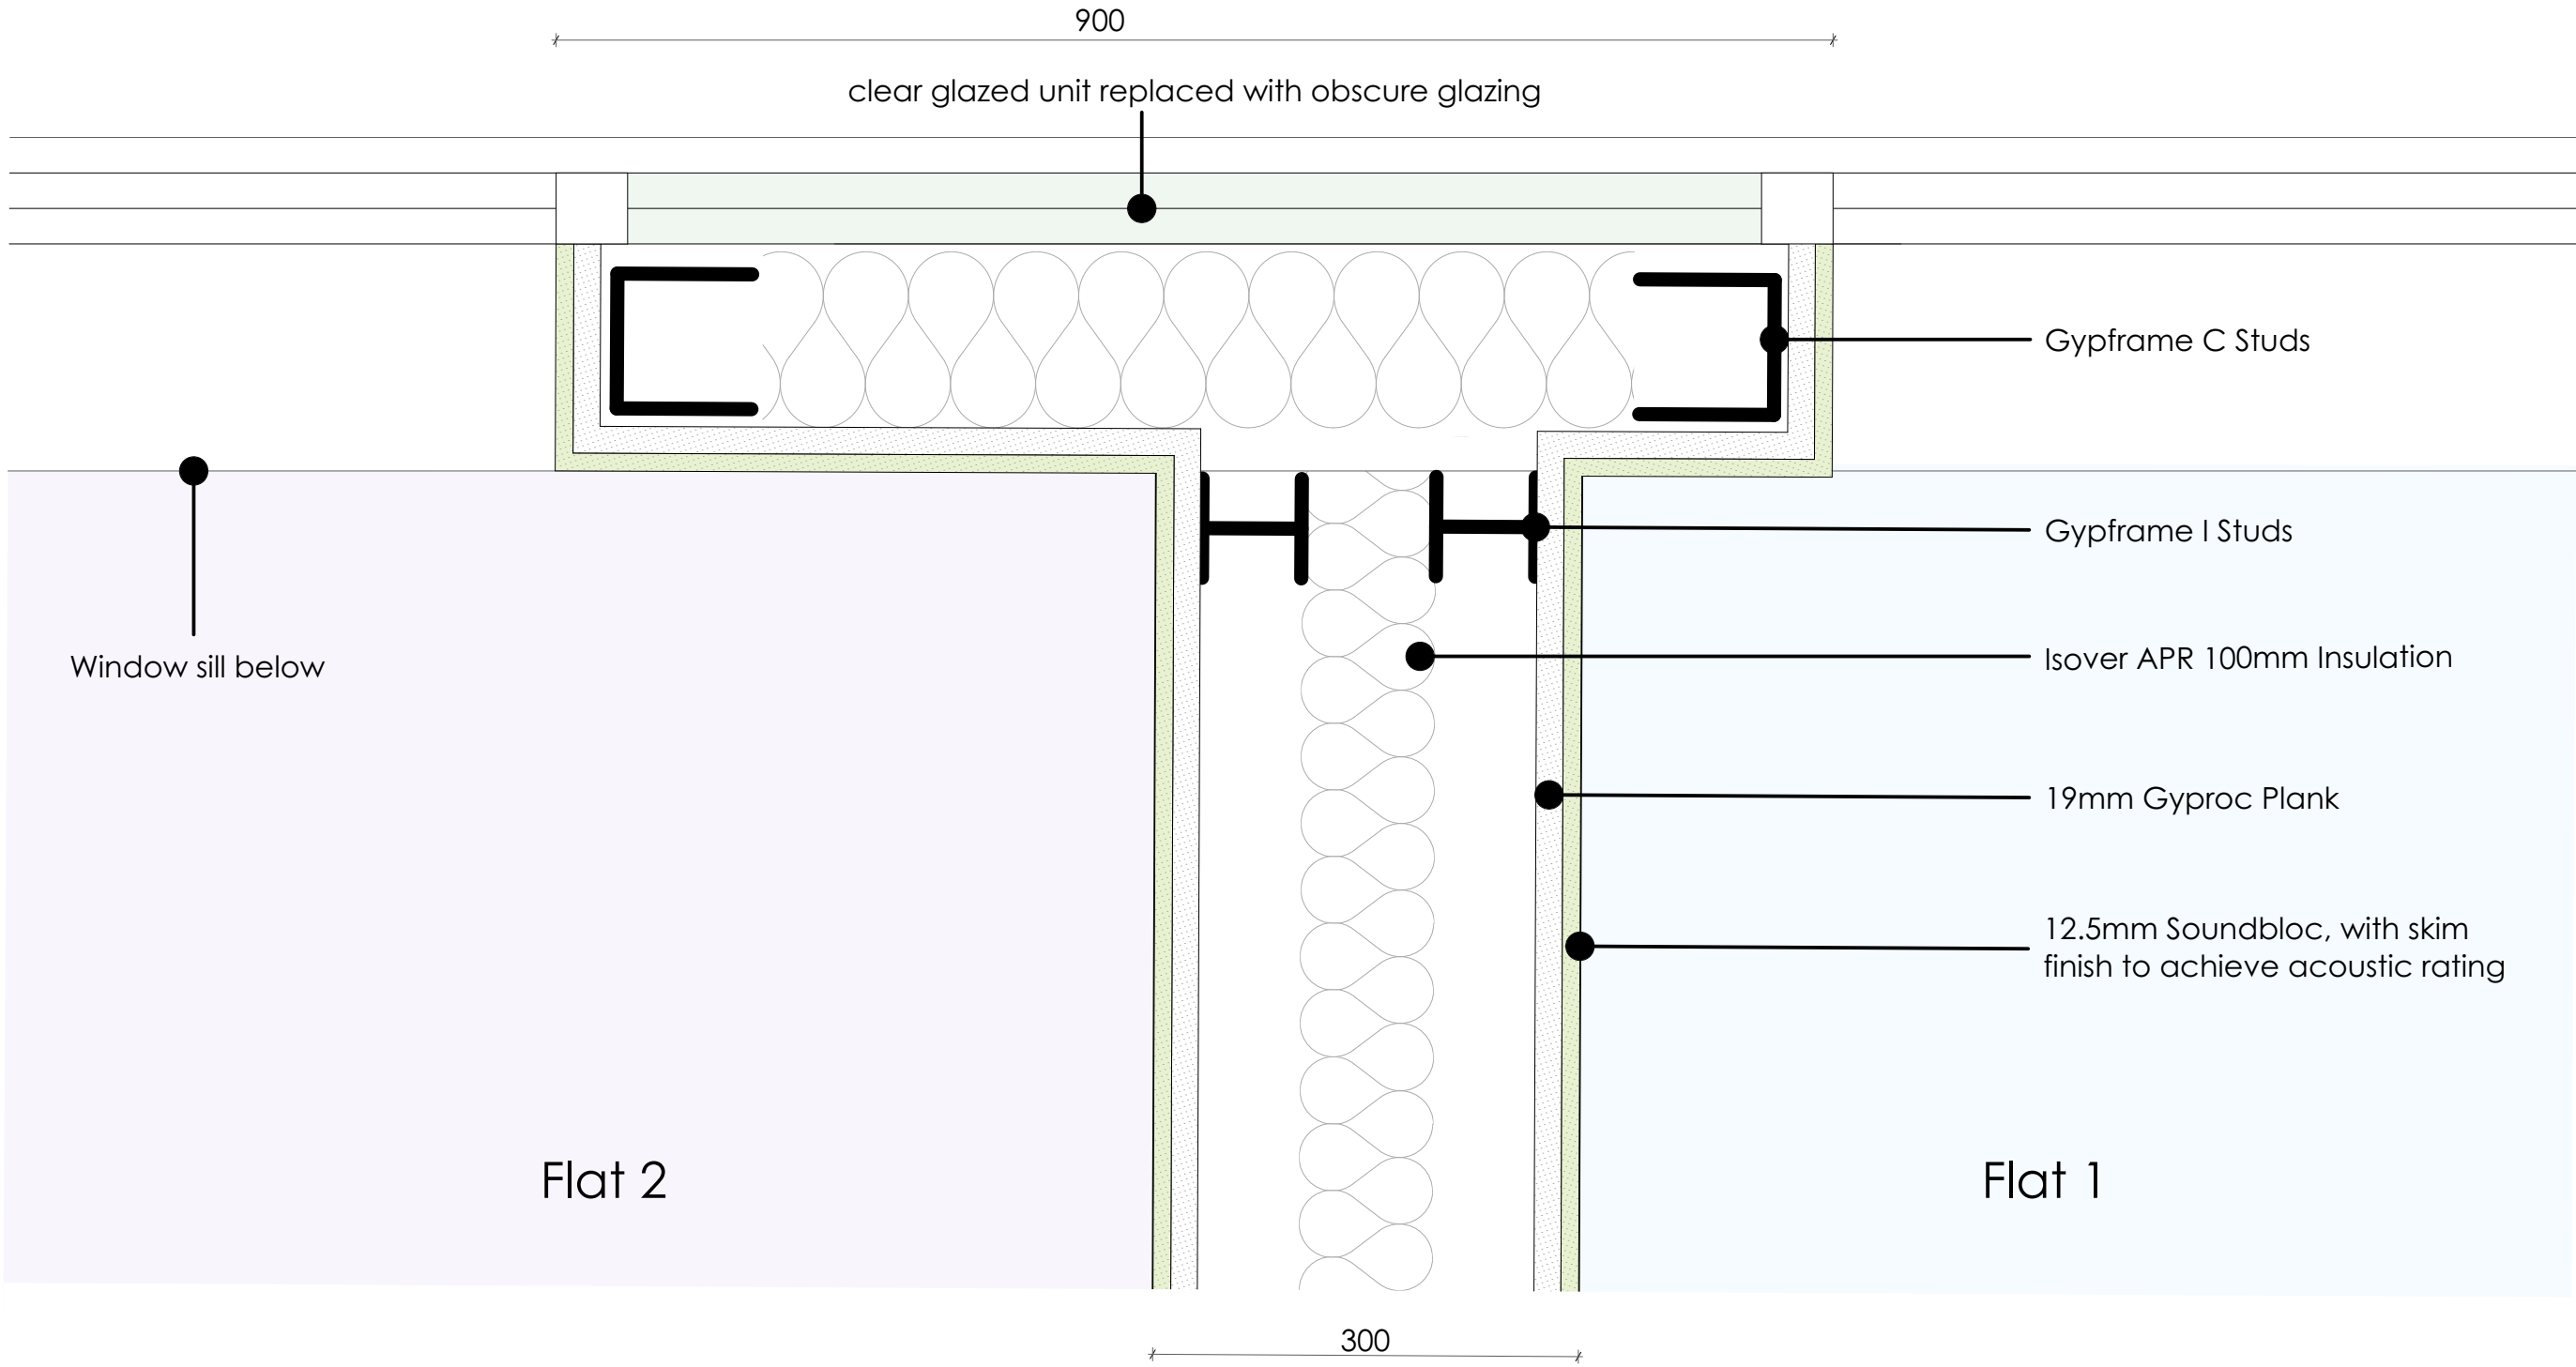

0 25 50 100mm

project
**89-91 Basingstoke Road,
Reading,
RG2 0HA**

client
BSR Reading LTD

drawing
**Schematic Window to Party
Wall Plan Detail**

stage date
Planning 14/05/2024

scale sheet size
1:5 A3

drawn by checked by
AX JT

job no._dwg typ._dwg no. revision
2403_DT_600_

T2 architects

25 City Business Centre
Hyde Street
Winchester
SO23 7TA

T 01962 856255
E info@T2architects.com
www.T2architects.com