
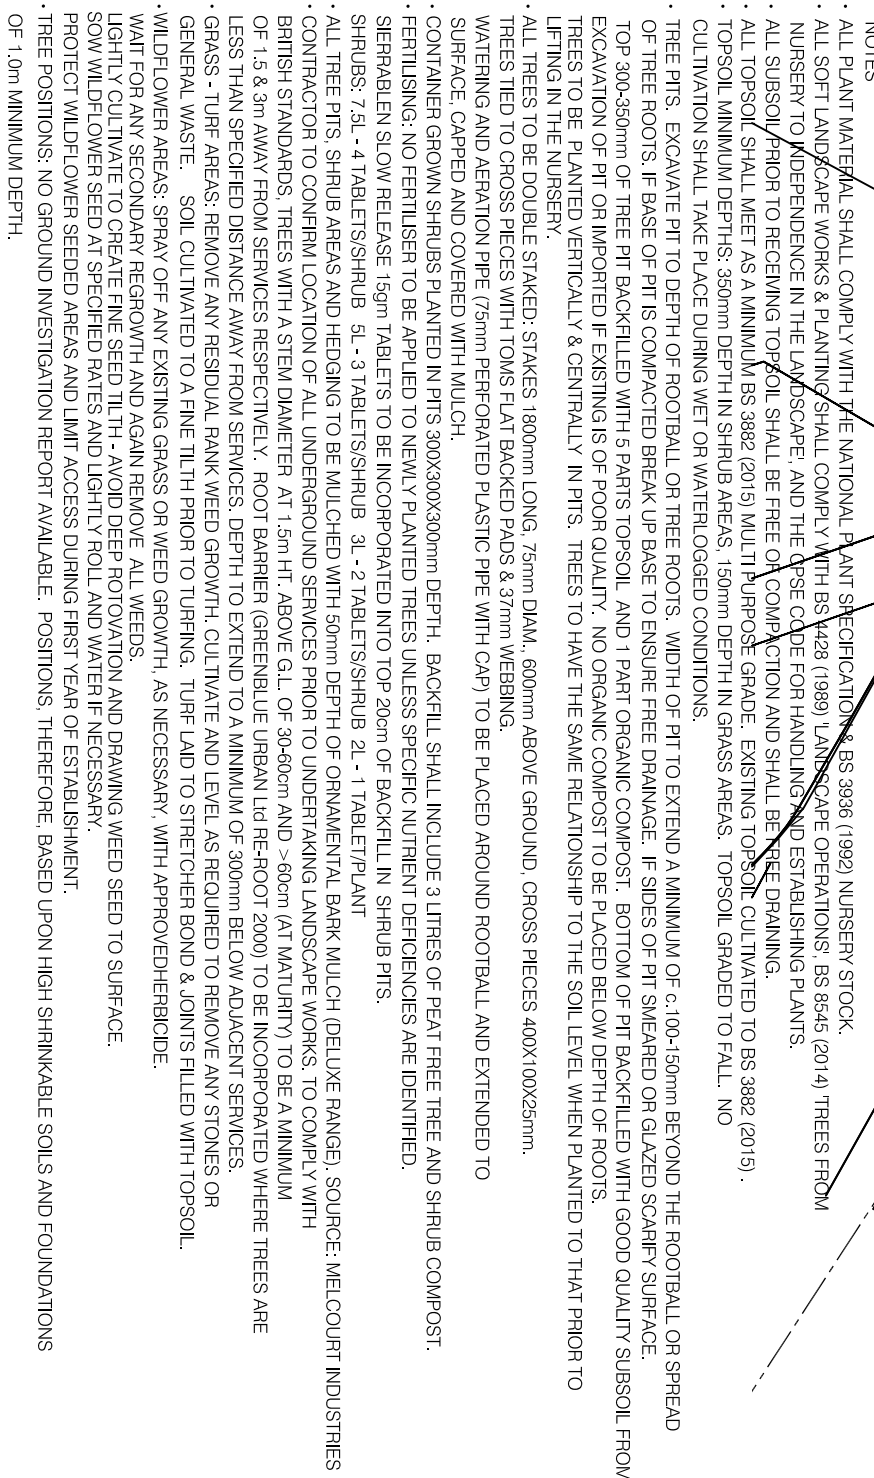
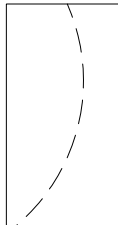
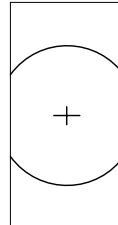
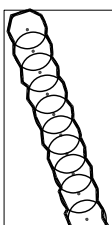
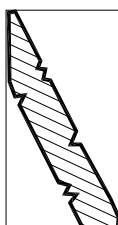
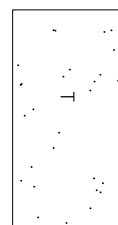


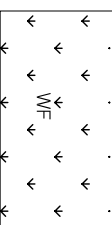

	EXISTING TREES
	EXISTING CROWN OF TREE CUT BACK
	PROPOSED TREE PLANTING
	PROPOSED SHRUB AND GROUND COVER AREAS
	PROPOSED HEDGING (NATIVE SPECIES)
	PROPOSED HEDGING (MIXED NATIVE SPECIES)
	PROPOSED GRASS AREAS: TURF ROLL-IN MEDITATION OR EQUAL
	PROPOSED WILDFLOWER AREAS: SEED NATIVE GRASS: FLOWERING LAWN MIX N14 SOWING RATE @ 5g/m2

Drawing Number 0894 1.1	Revision B		
Scale 1:200 @ A2	Date NOV. 2023	Drawn By N.A.	Checked

Adams Habermehl Ltd

41 The Green, Stevenage, Oxfordshire, OX13 6BA
Telephone 01235 739186 Mobile 07301 98780

7 HAWTHORNE ROAD, CAVERSHAM, READING

ROSEGOLD ESTATES Ltd

PLANTING PLAN

Drawing Number
000144

Scrap	Neto
-------	------