



Ordnance Survey
UKmapcentre.com

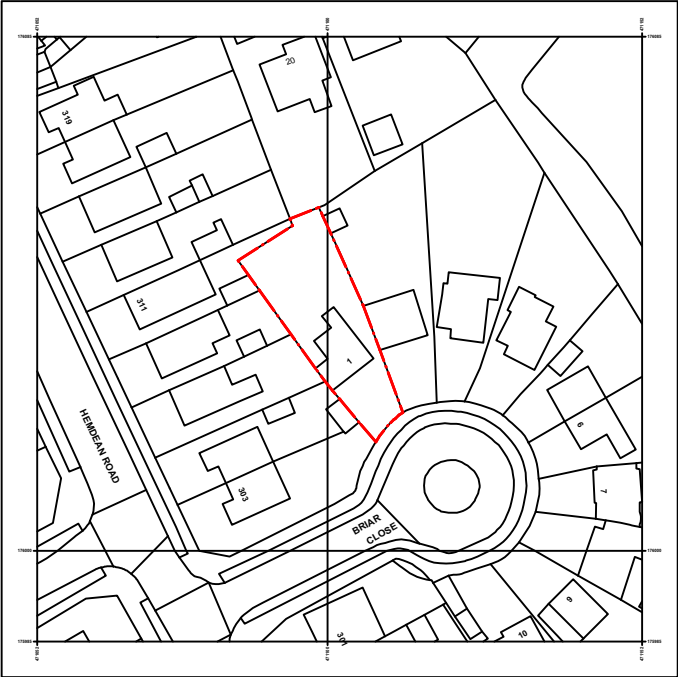

Serial number: 287543
© Crown copyright and database right 2024
Ordnance Survey licence AC0000848283
Reproduction in whole or in part is prohibited
without the prior permission of Ordnance Survey.

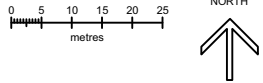

1 Location Plan
Scale: 1:1250

	PROJECT 1, Briar Close, Reading		DRAWING TITLE OS Location Plan
	DRAWING NUMBER 2406_PLN_1001	SCALE 1:1250	ISSUE STATUS 04.07.24 - Revision A: Issued for Planning