




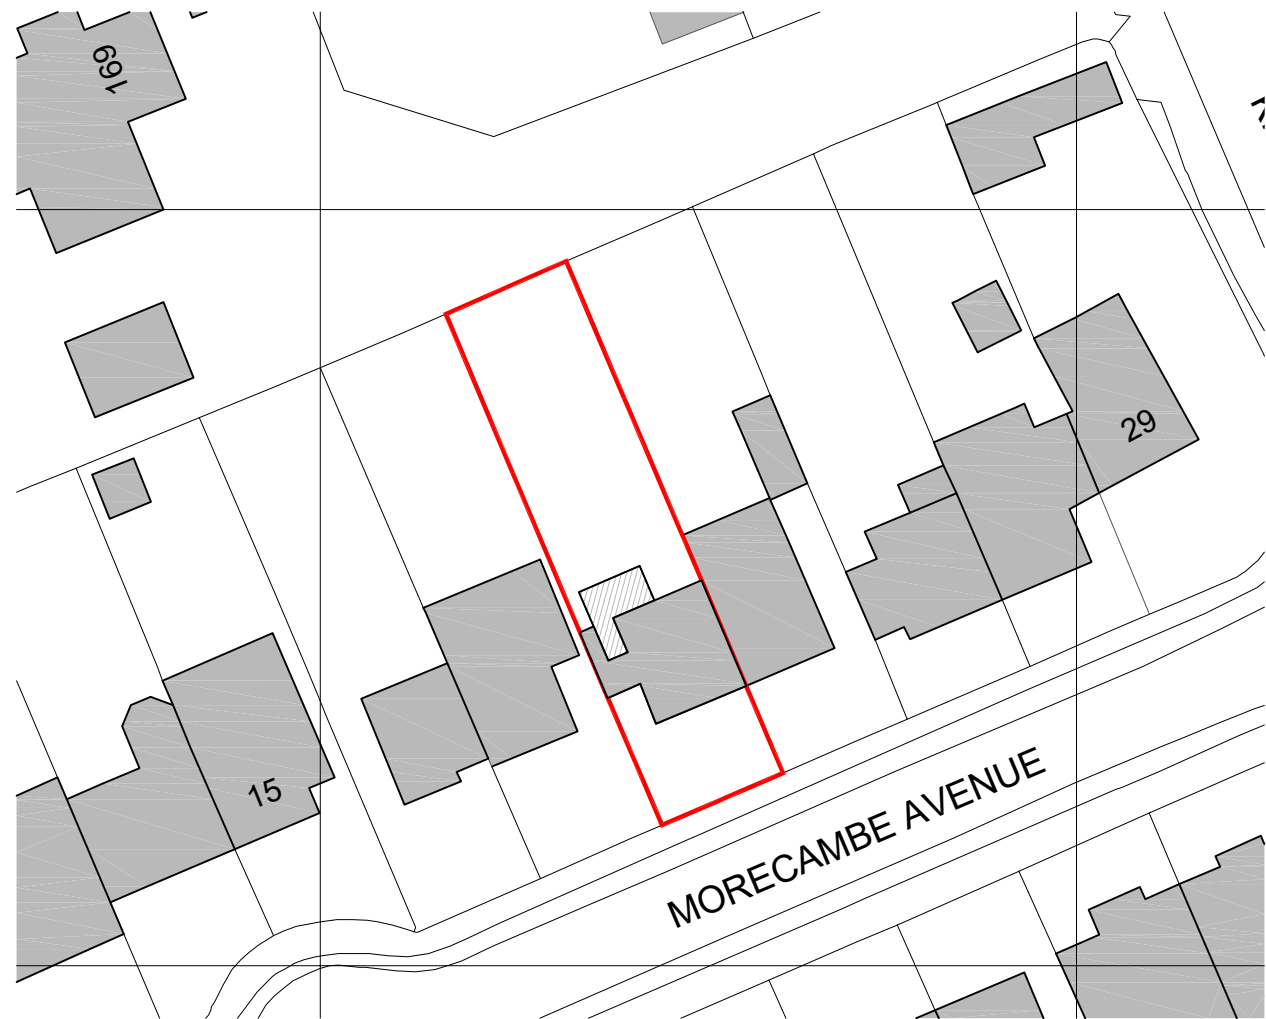

BLOCK PLAN As Proposed Scale 1:500 @ A3

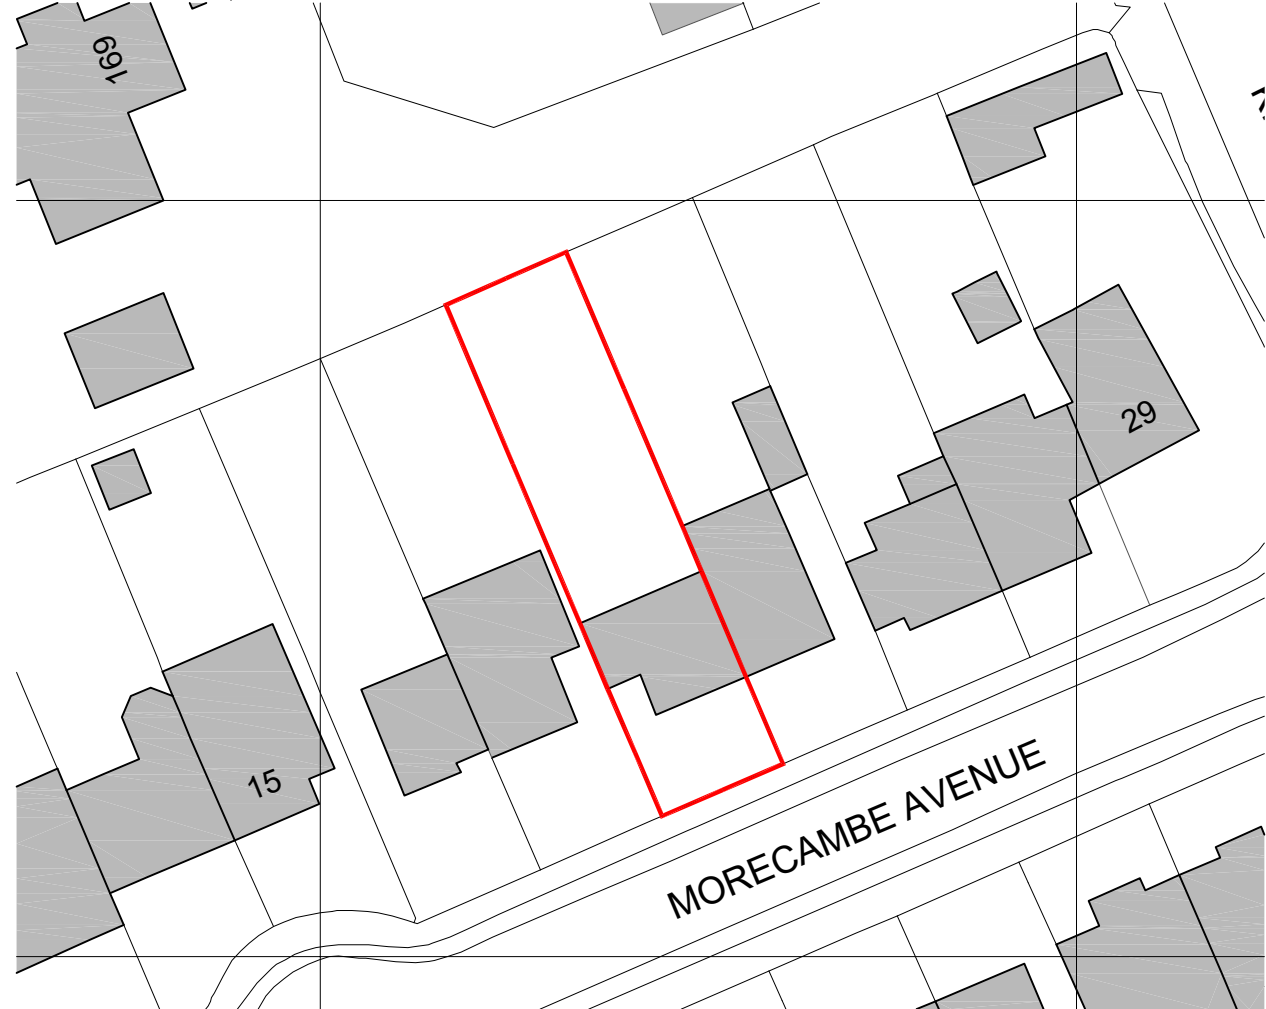


BLOCK PLAN As Existing Scale 1:500 @ A3

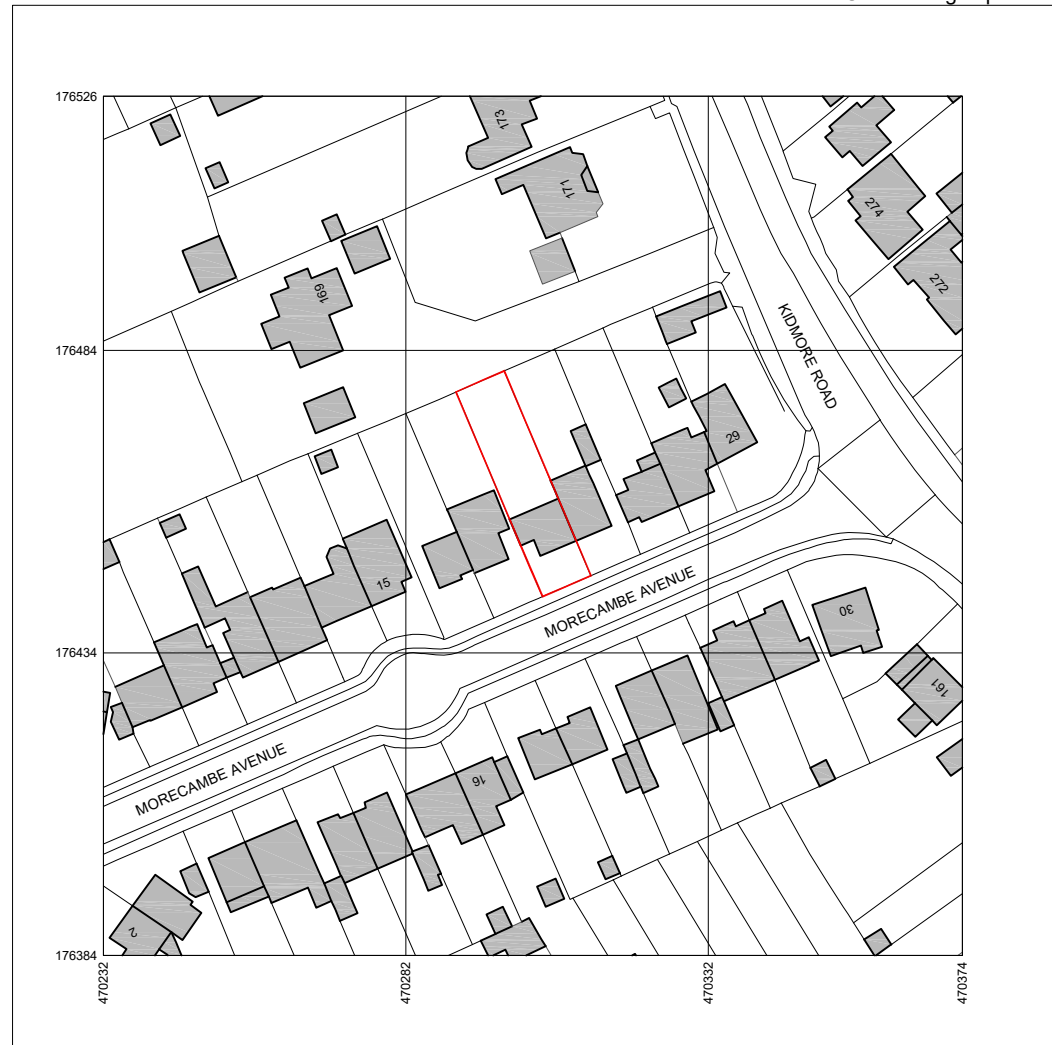


Produced on 20 May 2024 from the Ordnance Survey National Geographic Database and incorporating surveyed revision available at this date.
This map shows the area bounded by 470232 176384, 470374 176384, 470374 176526, 470232 176526, 470232 176384
Crown copyright and database rights 2024 OS 100054135. Supplied by copla ltd trading as UKPlanningMaps.com a licensed Ordnance Survey partner (OS 100054135).
Data licence expires 20 May 2025. Unique plan reference: v2ll/1101606/1482828



ORDNANCE SURVEY As Existing Scale 1:1250 @ A3

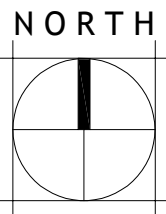

Scale Bar 1:500

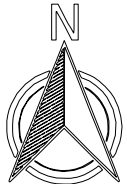

FOR PLANNING SUBMISSION

Rev	Description	Date
-----	-------------	------

EXTENSIONS AND ALTERATIONS
LOCATION

21, Morecambe Avenue, Caversham,
Reading, Berkshire RG4 7NL
for Mr and Mrs P. Wheeler

DRAWING TITLE

EXISTING and PROPOSED:
BLOCK PLANS
Inc. ORDNANCE SURVEY

DAVID HOLTHAM
Architect

DATE

May 2024

SCALE 1:500 and 1:1250 @A3
DRWG. NO. 2024/2003
REVISION -