


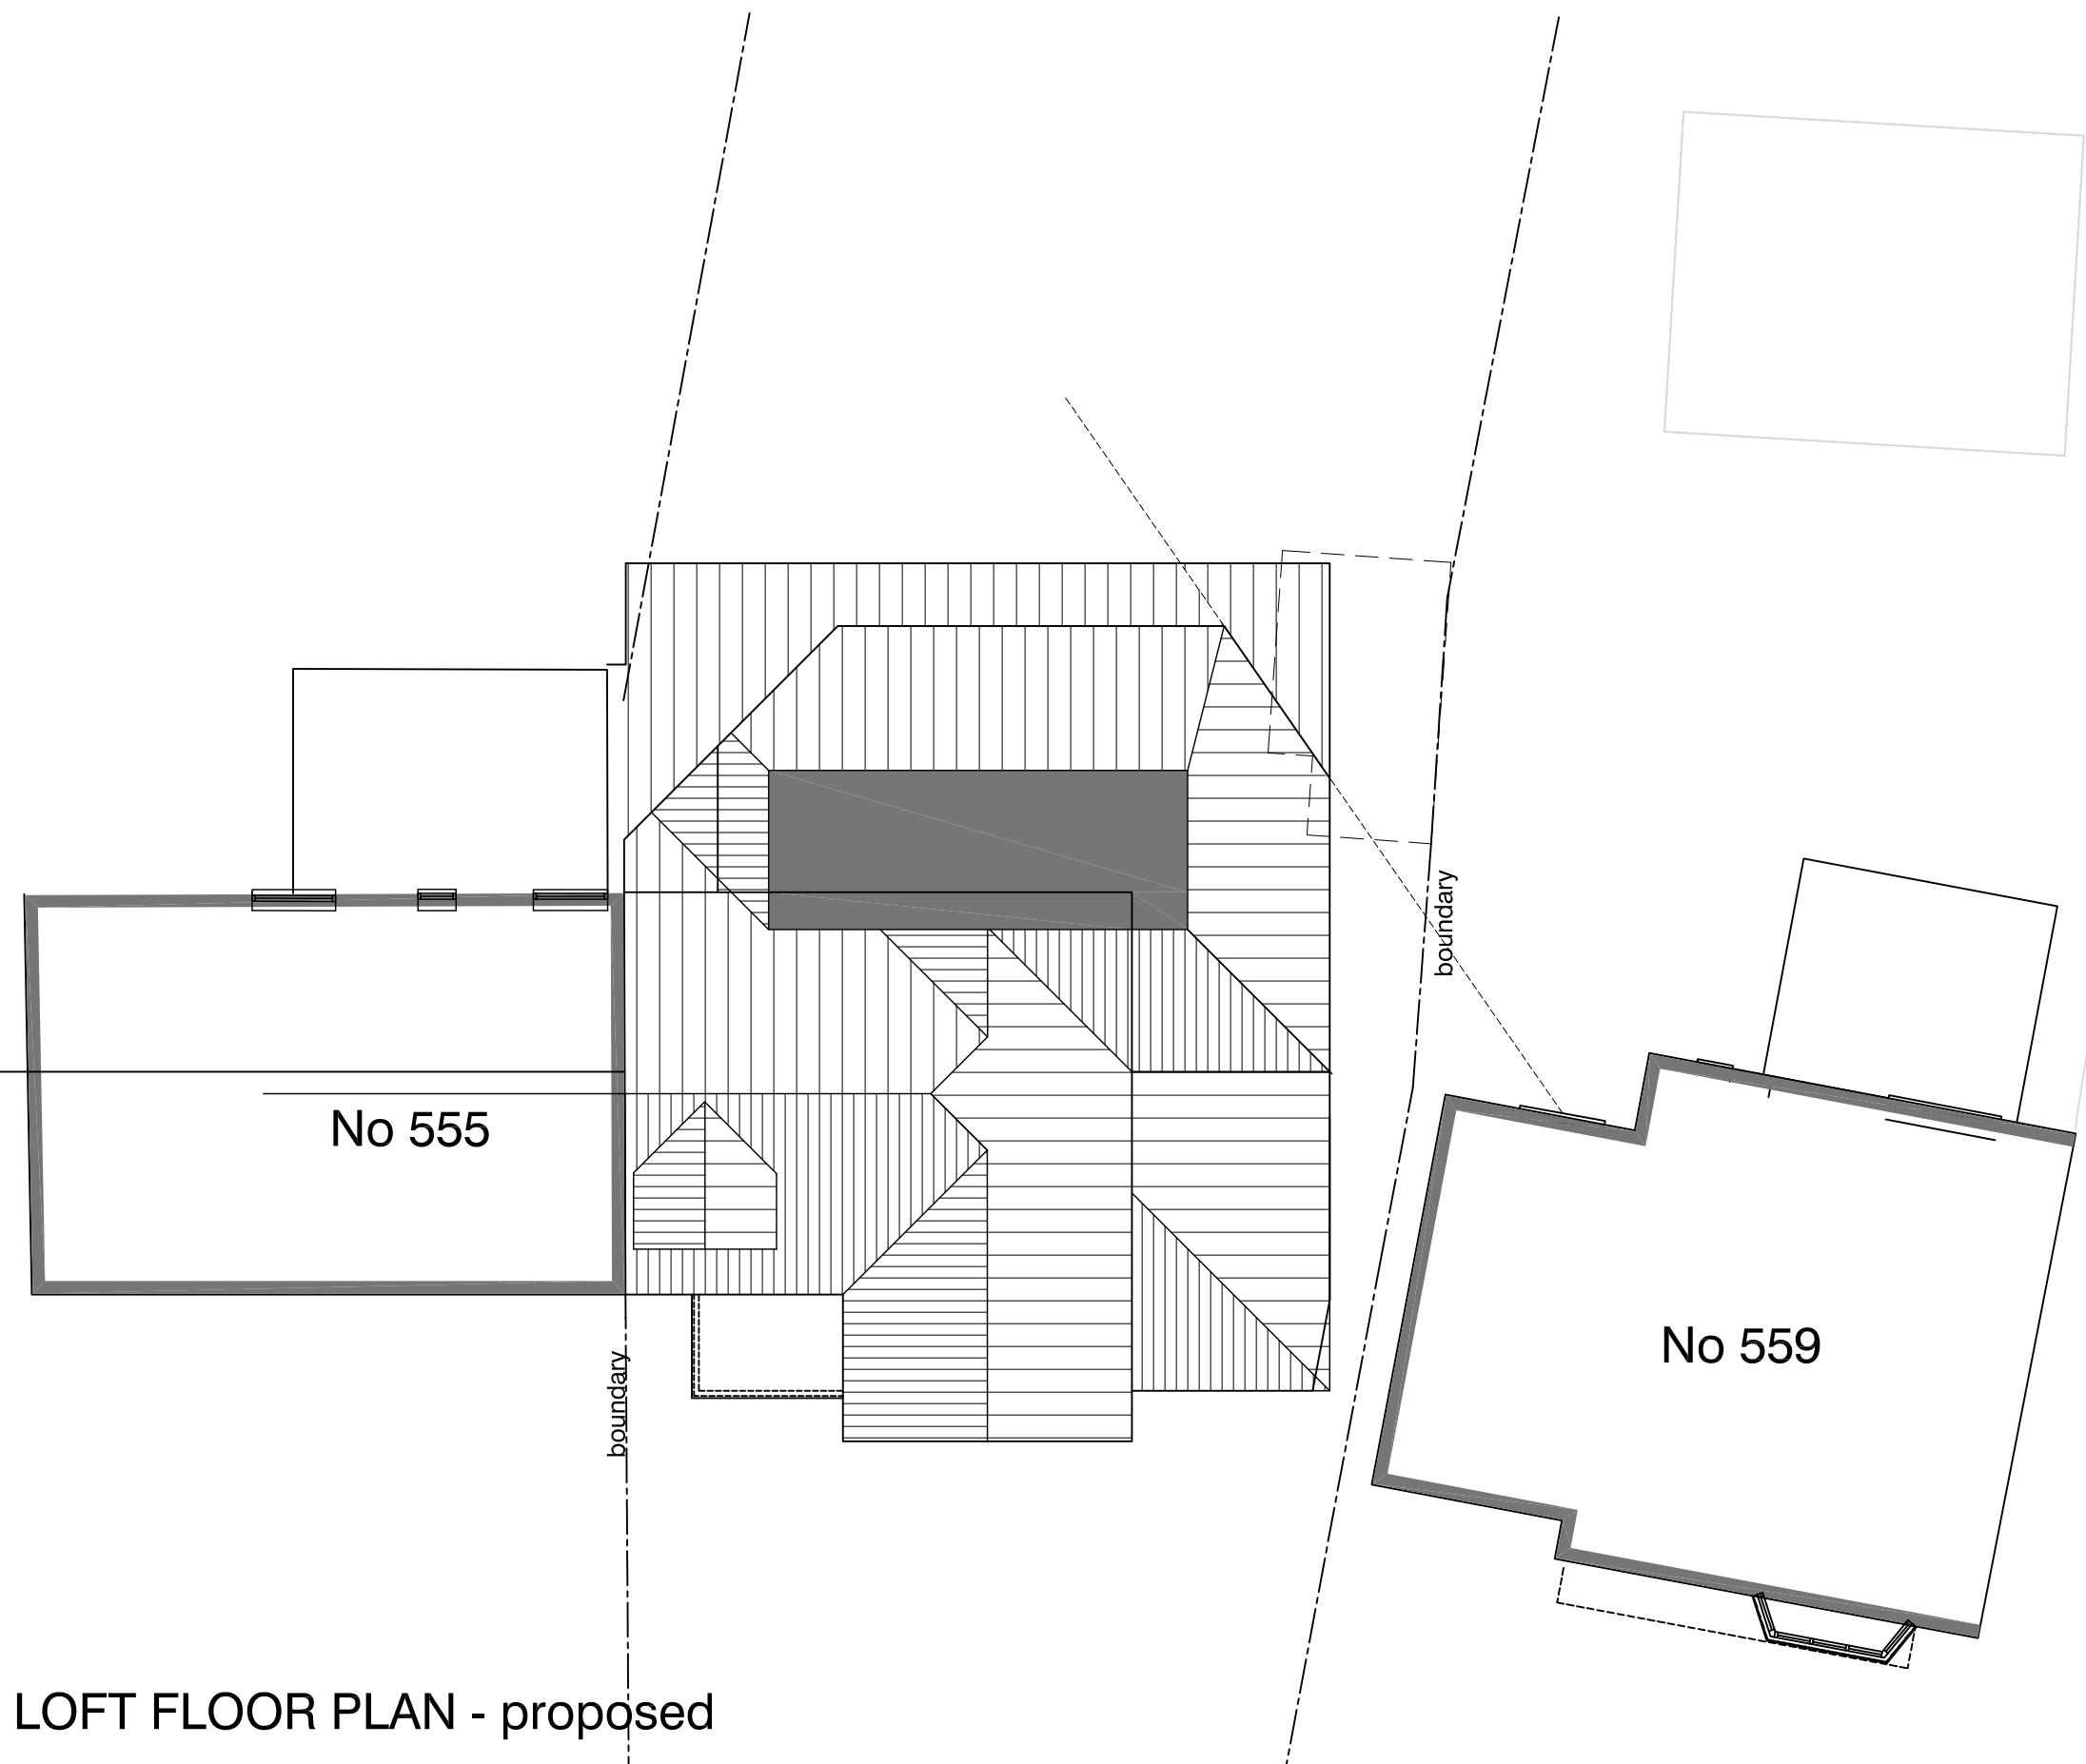

LOFT FLOOR PLAN - proposed

