



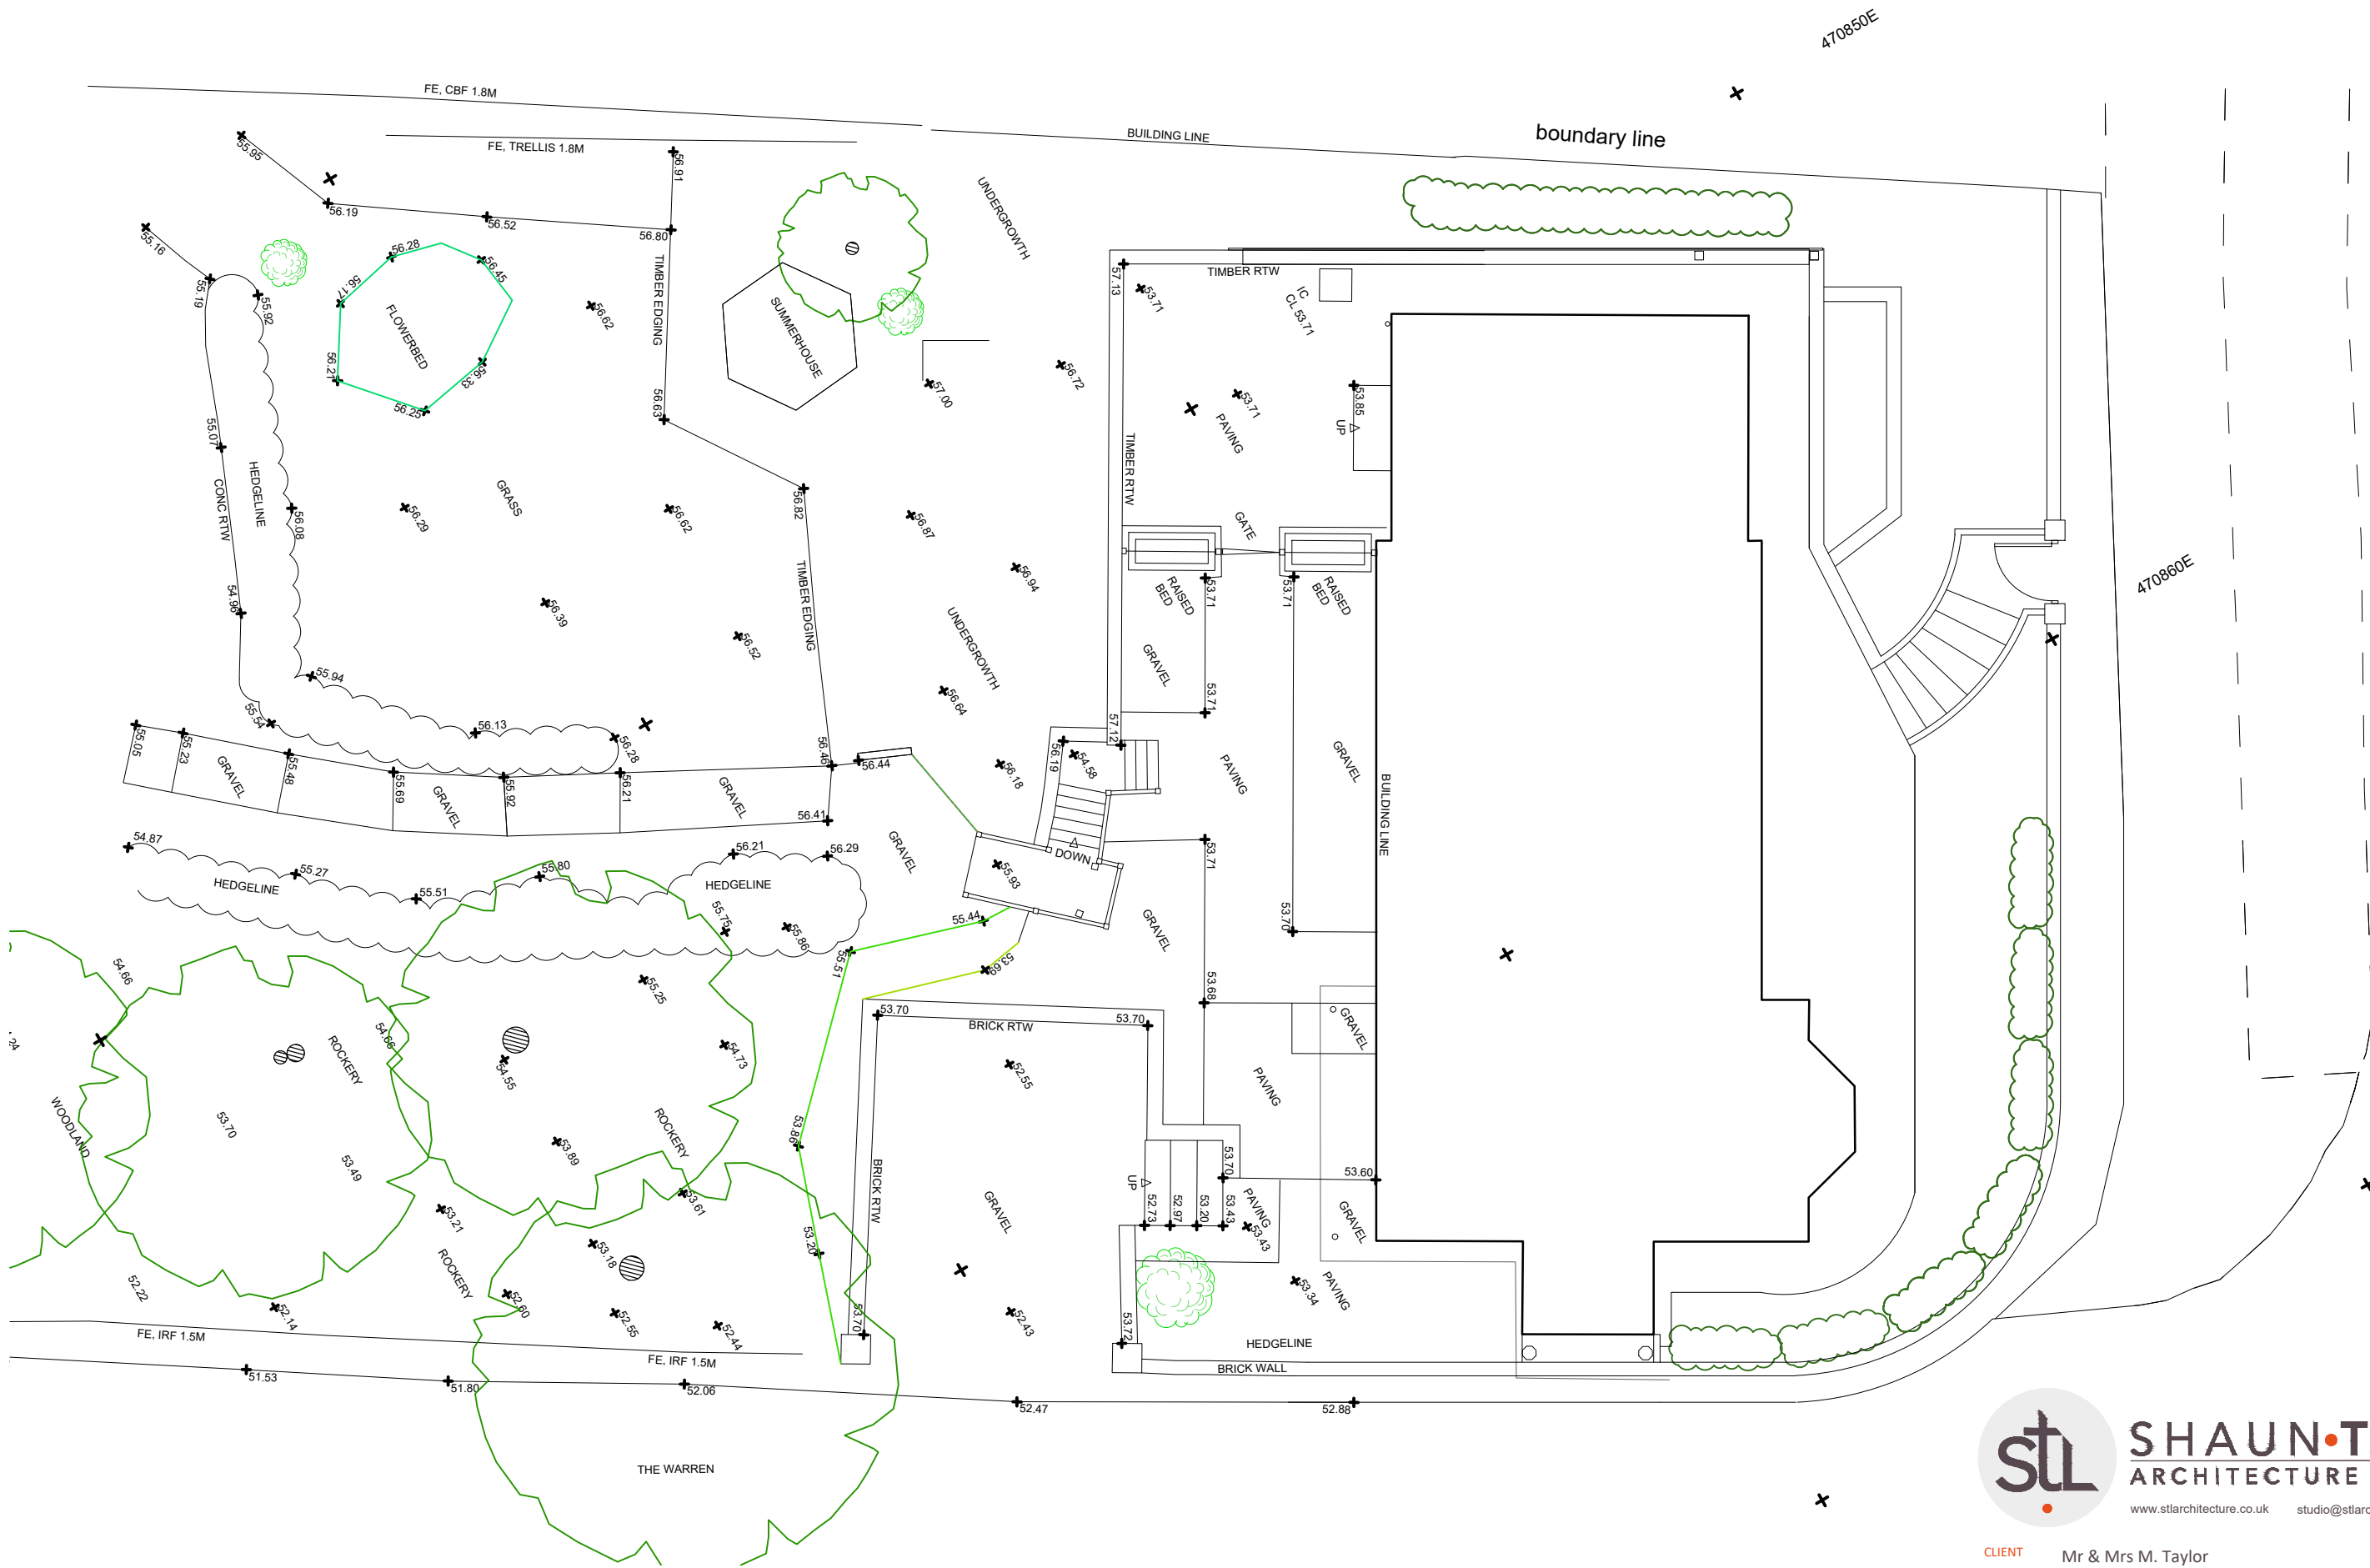

1:100 scale Bar
This Drawing has been produced for printing onto A3 size paper,

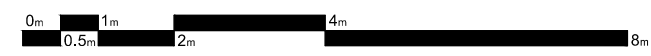

REV	COMMENTS	DATE



SHAUN TANNER
ARCHITECTURE & PLANNING
www.stlarchitecture.co.uk studio@stlarchitecture.co.uk 0118 989 0808

CLIENT

Mr & Mrs M. Taylor

PROJECT

Warren Lodge, 1 St Peter's Hill,
Caversham, Reading, RG4 7\AX

DRAWING

EXISTING SITE PLAN

STATUS

planning

SCALE

1:100@ A3

DRAWN

DN

CHECKED

NO

3927/101

REV

DATE

Feb 2024

THIS DRAWING MUST NOT BE SCALED UNLESS ISSUED FOR PLANNING PURPOSES. ALL DIMENSIONS ARE TO BE VERIFIED PRIOR TO SETTING OUT, COMMENCING WORK, OR PRODUCTION OF FABRICATION DRAWINGS. REPORT ANY DISCREPANCIES TO THE SUPERVISING OFFICER IMMEDIATELY. ©