

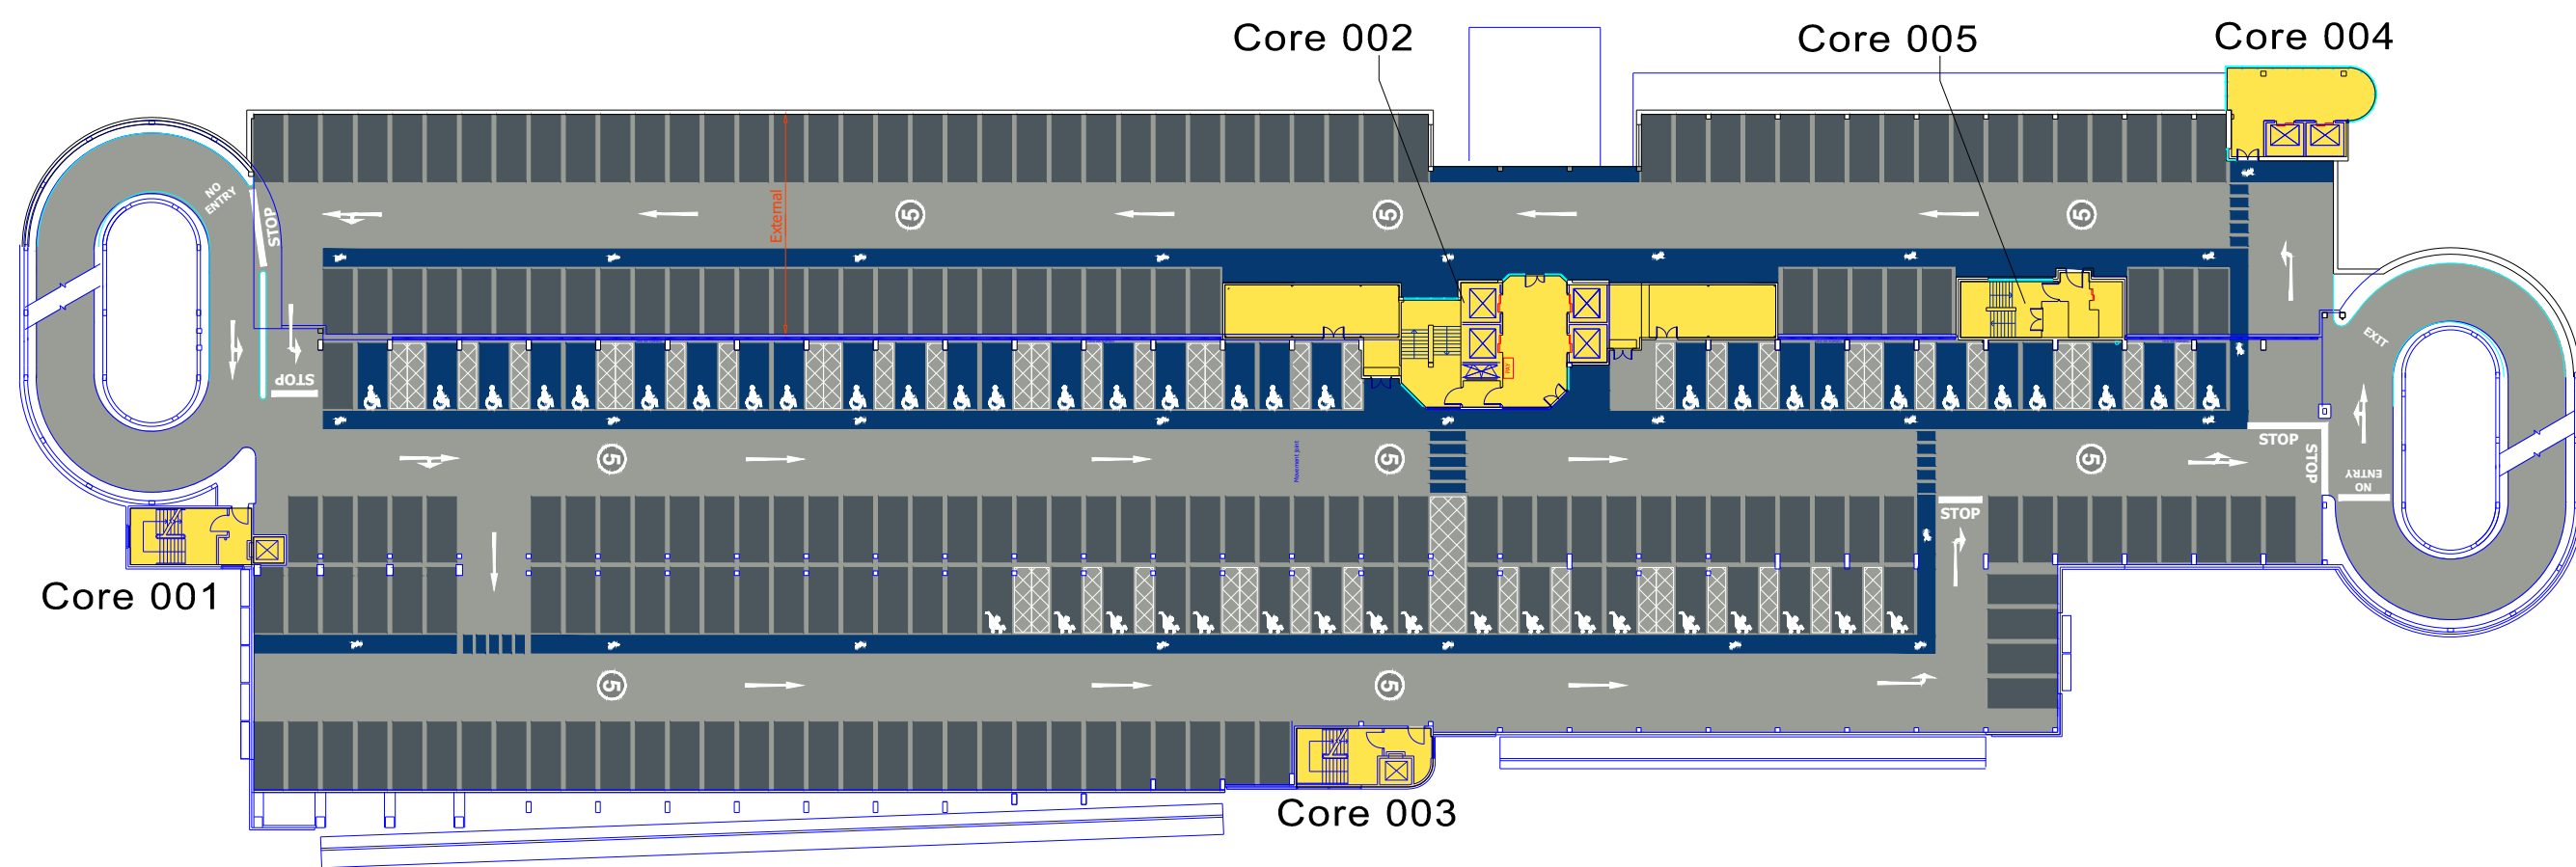



0m 10m 20m 30m 40m 50m

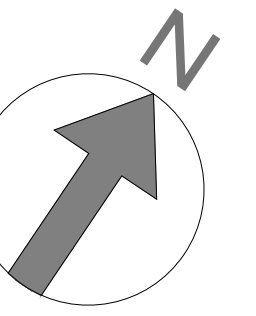


RIVERSIDE CAR PARK, LEVEL 5

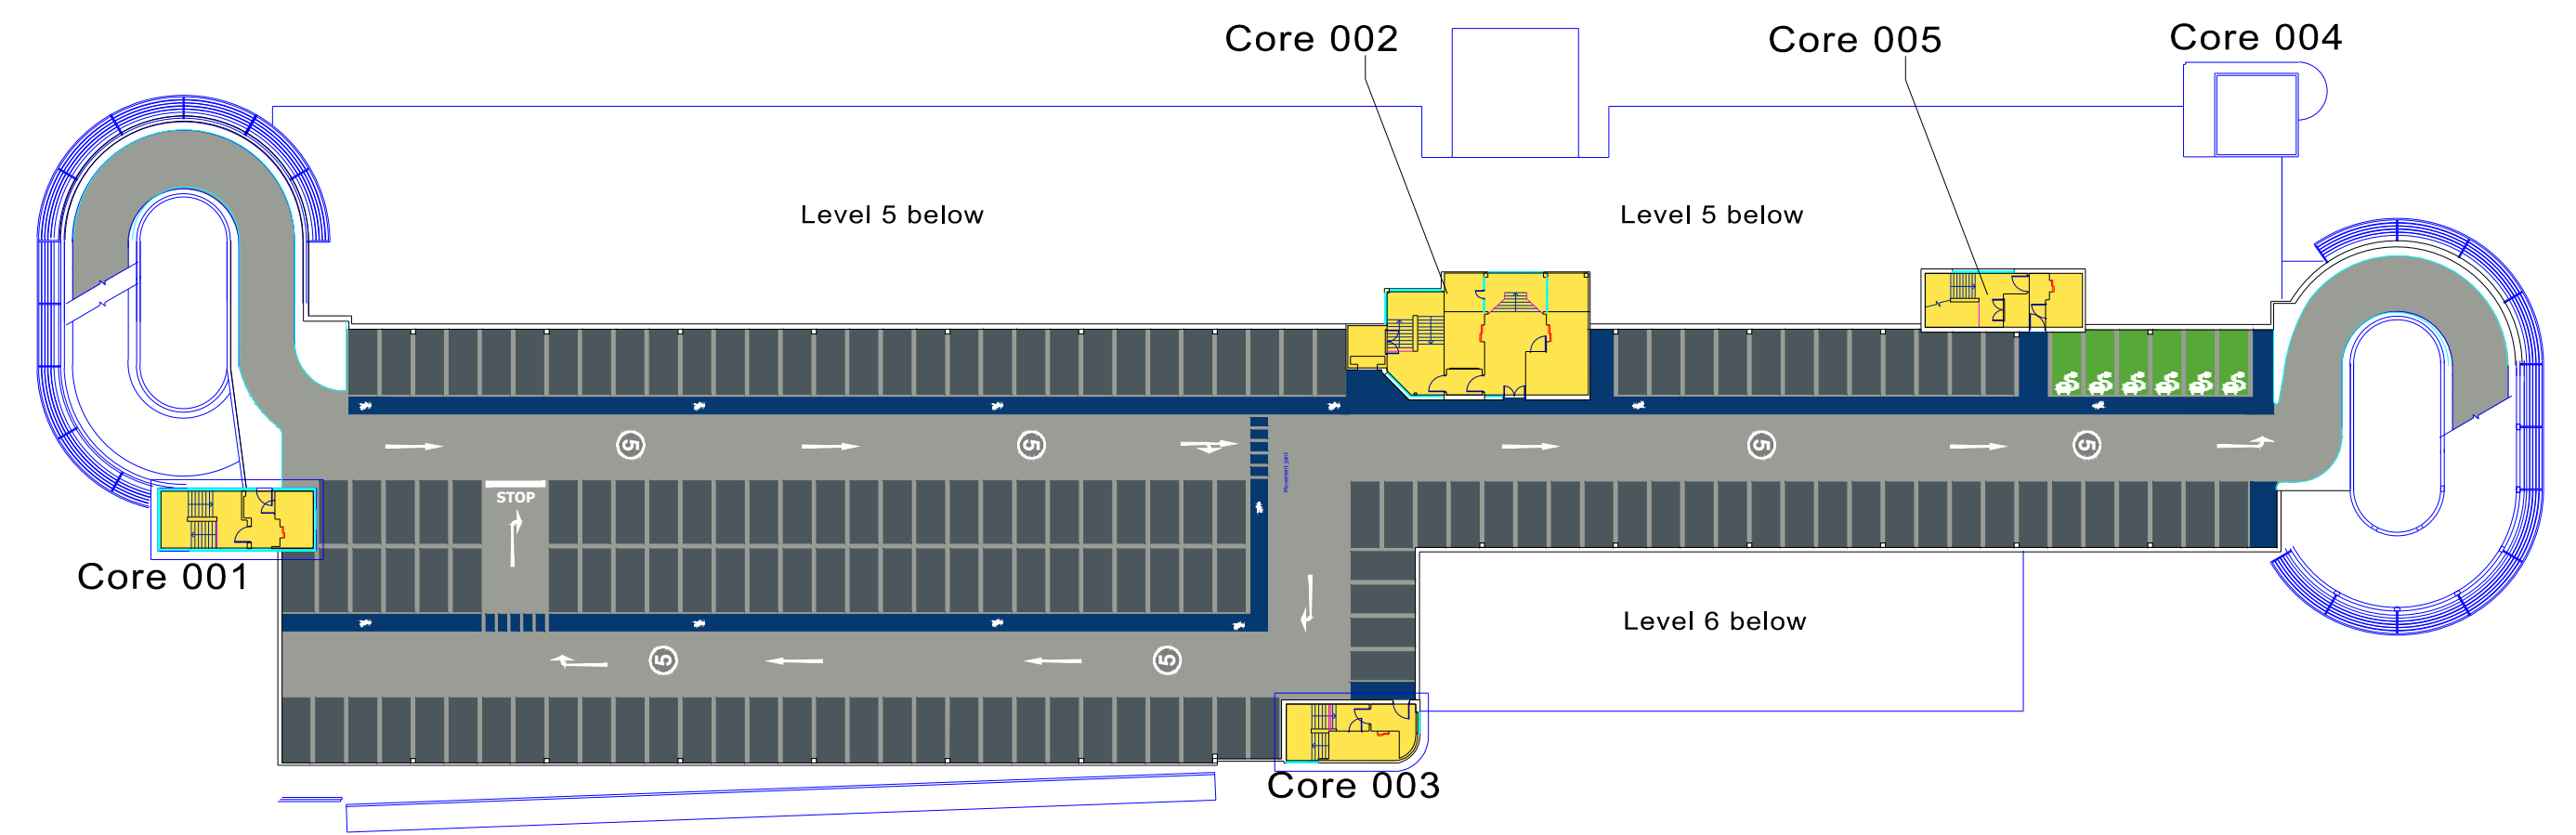

RIVERSIDE CAR PARK, LEVEL 7

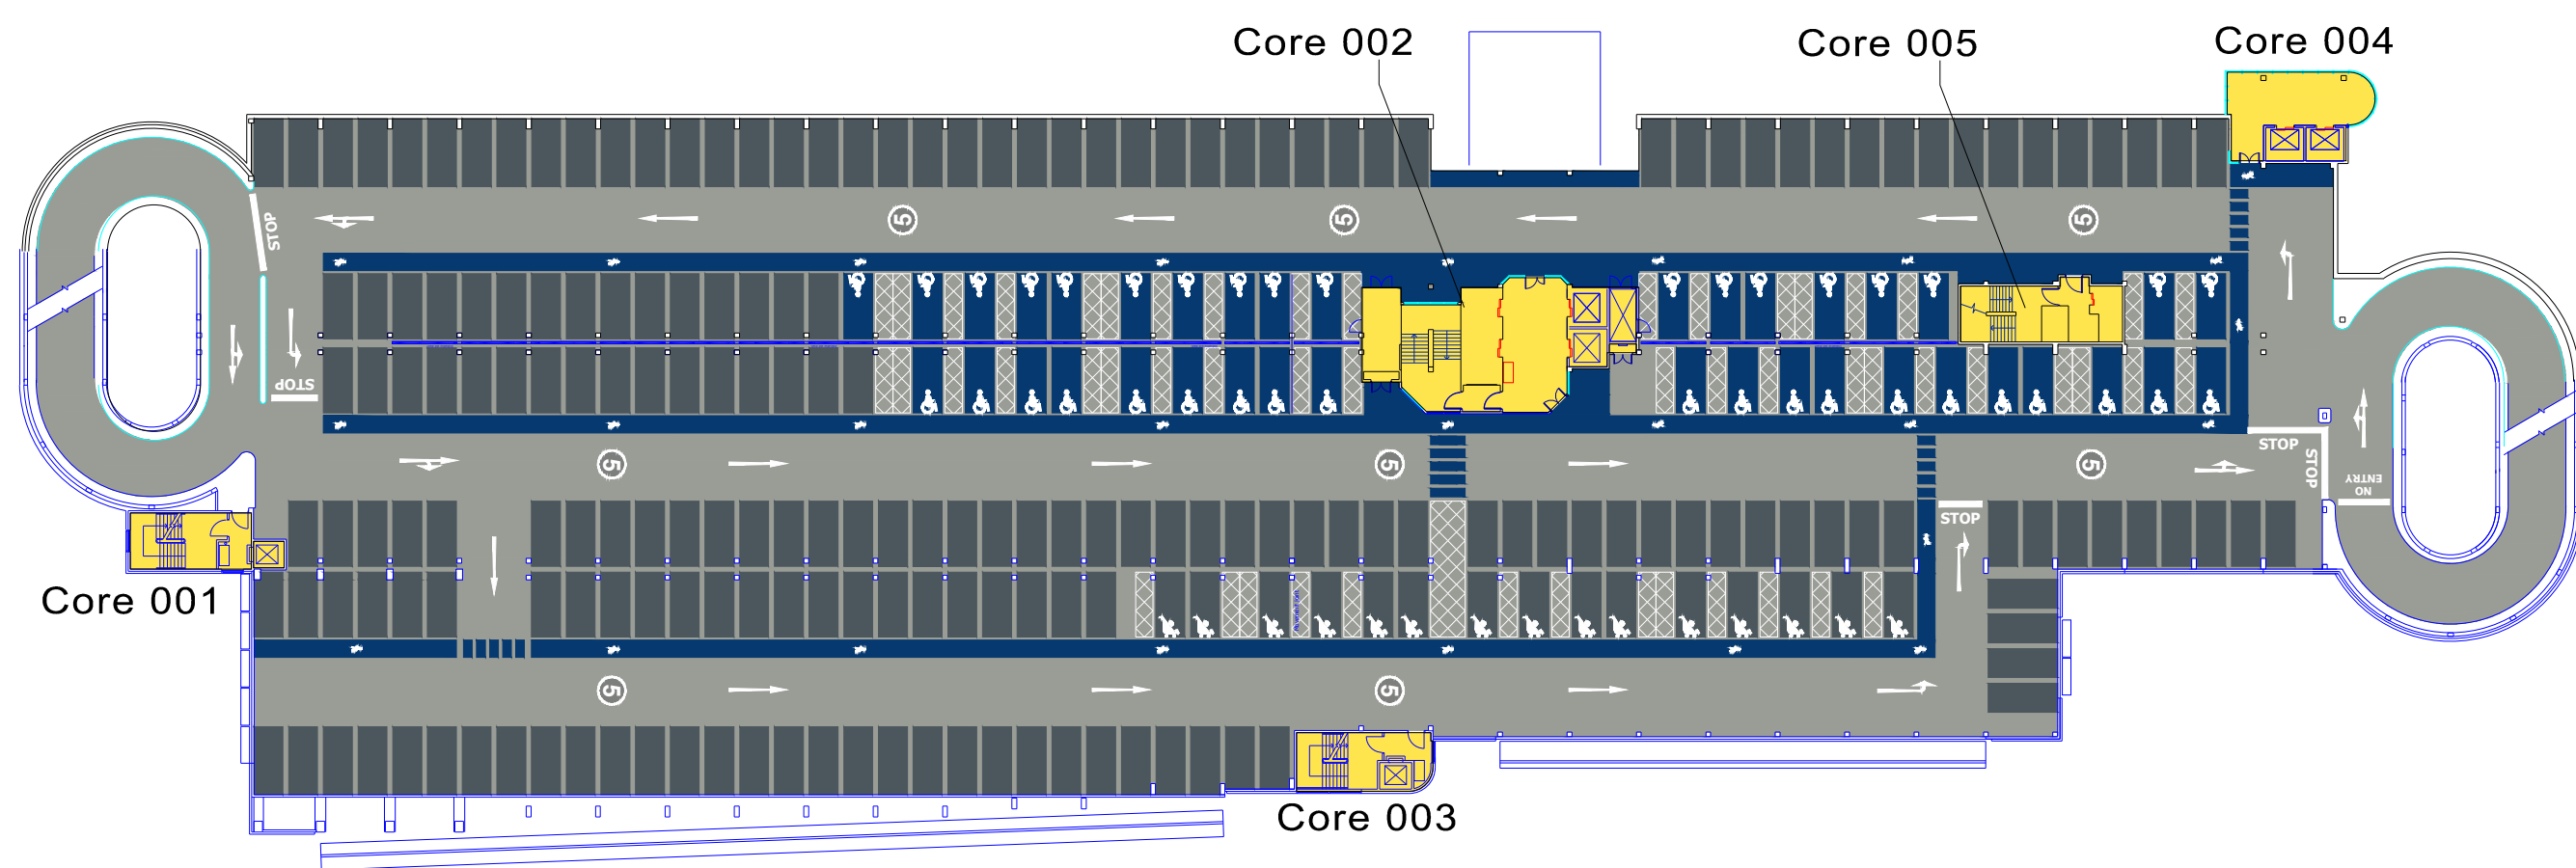


RIVERSIDE CAR PARK, LEVEL 4

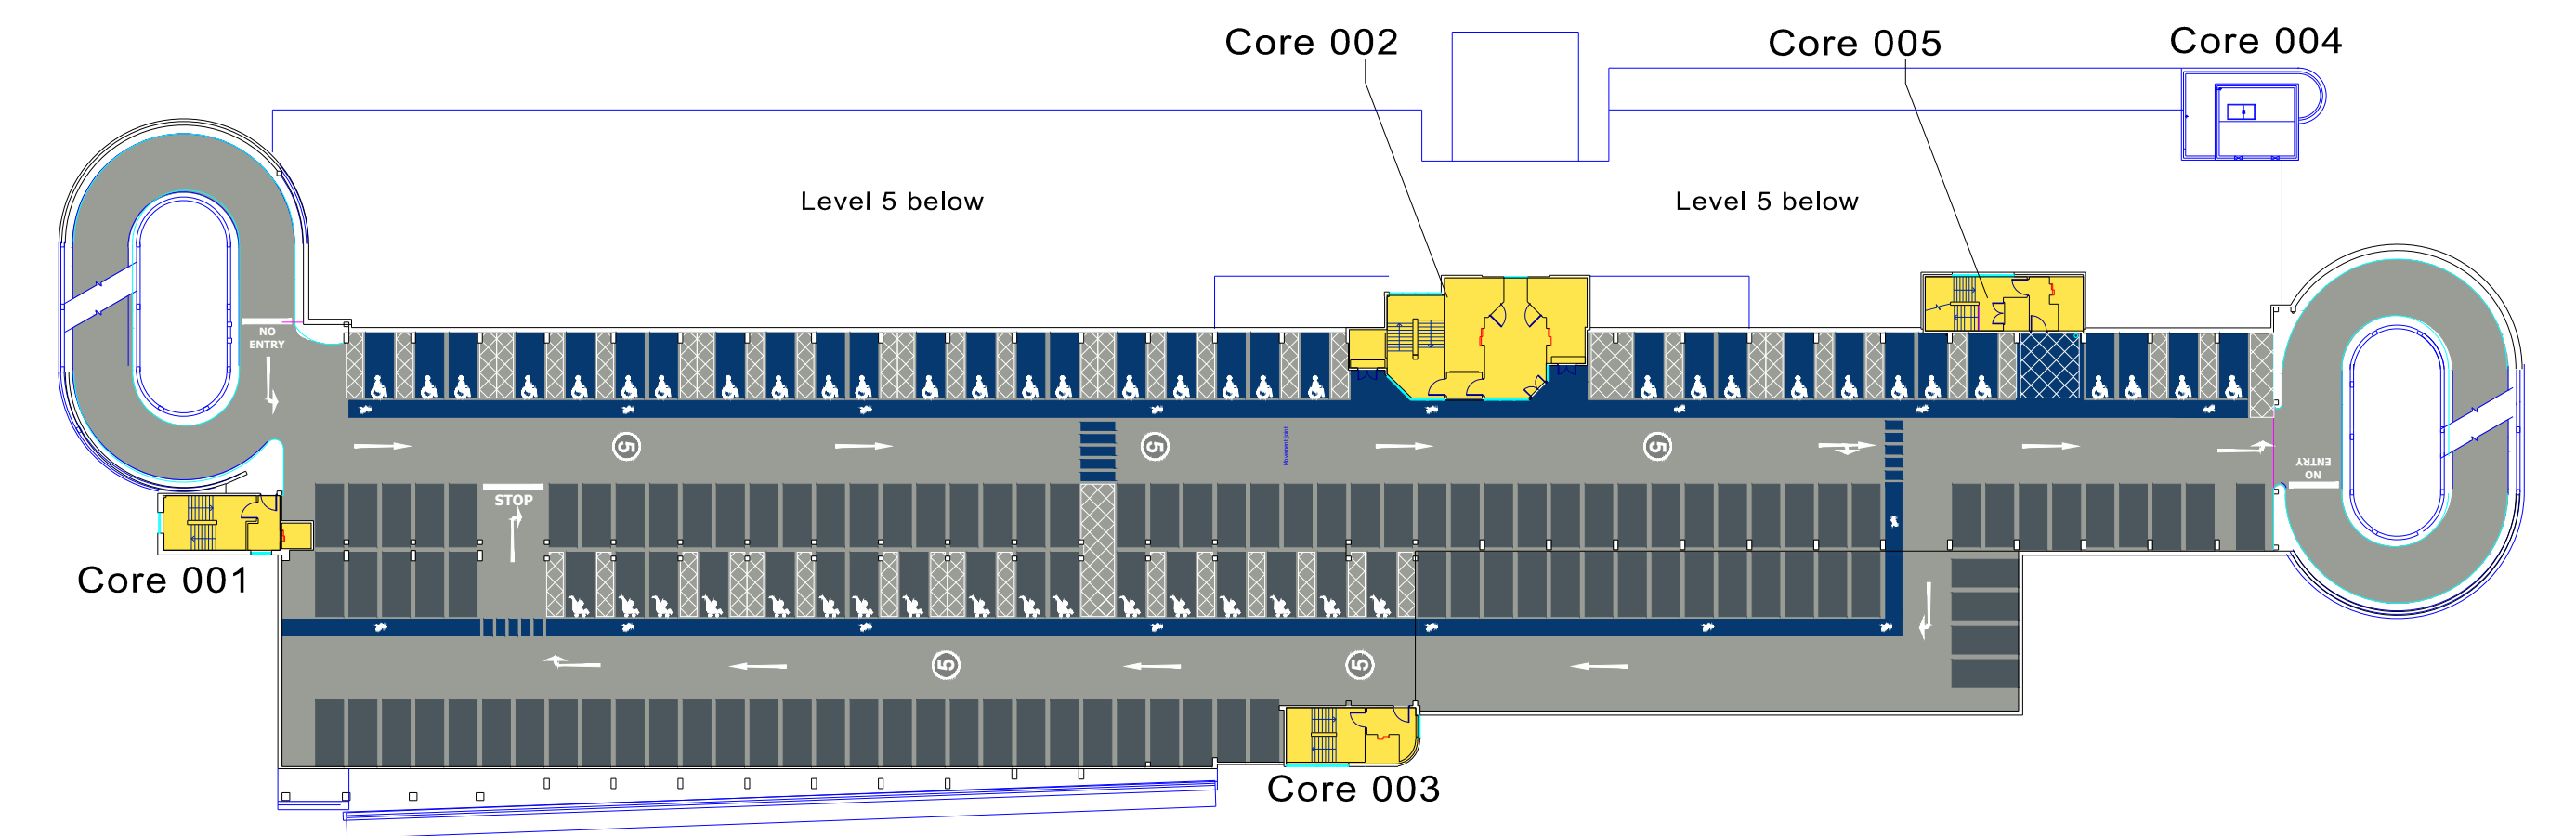

RIVERSIDE CAR PARK, LEVEL 6

KEY

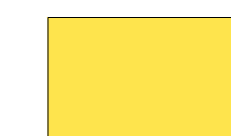-  Service Corridors, Service Yards and Landlord's Plant Rooms
-  Car Park Roadways & Parking Spaces
-  Car Park Footways & Disabled Spaces

SAFETY FENCING, EXISTING

THE ORACLE SHOPPING CENTRE
RIVERSIDE CAR PARK . LEVELS 4, 5, 6, 7, 1:500 @ A1

Rev	Description	Date	By	Chk'd
 <i>Real value in a changing world</i>				
Client Hammerson UK Properties Ltd.		Scale 1:500 @ A1 Detail	4 Longwalk Stockley Park Uxbridge Middlesex UB11 1FE T +44 (0)20 8759 4141 F +44 (0)20 8897 4731 www.joneslanglasalle.com	
Project The Oracle Shopping Centre Reading		Date 13.12.23	By P.J	Checked
Description SAFETY FENCING EXISTING PLANS RIVERSIDE CAR PARK LEVELS 4,5,6,7		Job	Drg THE ORACLE SC, RSCP_SF_EXT.02	

THIS DRAWING IS PROTECTED BY COPYRIGHT. IT MAY NOT BE REPRODUCED IN ANY FORM OR BY ANY MEANS FOR ANY PURPOSE, WITHOUT GAINING PRIOR WRITTEN PERMISSION FROM JONES LANG LASALLE