


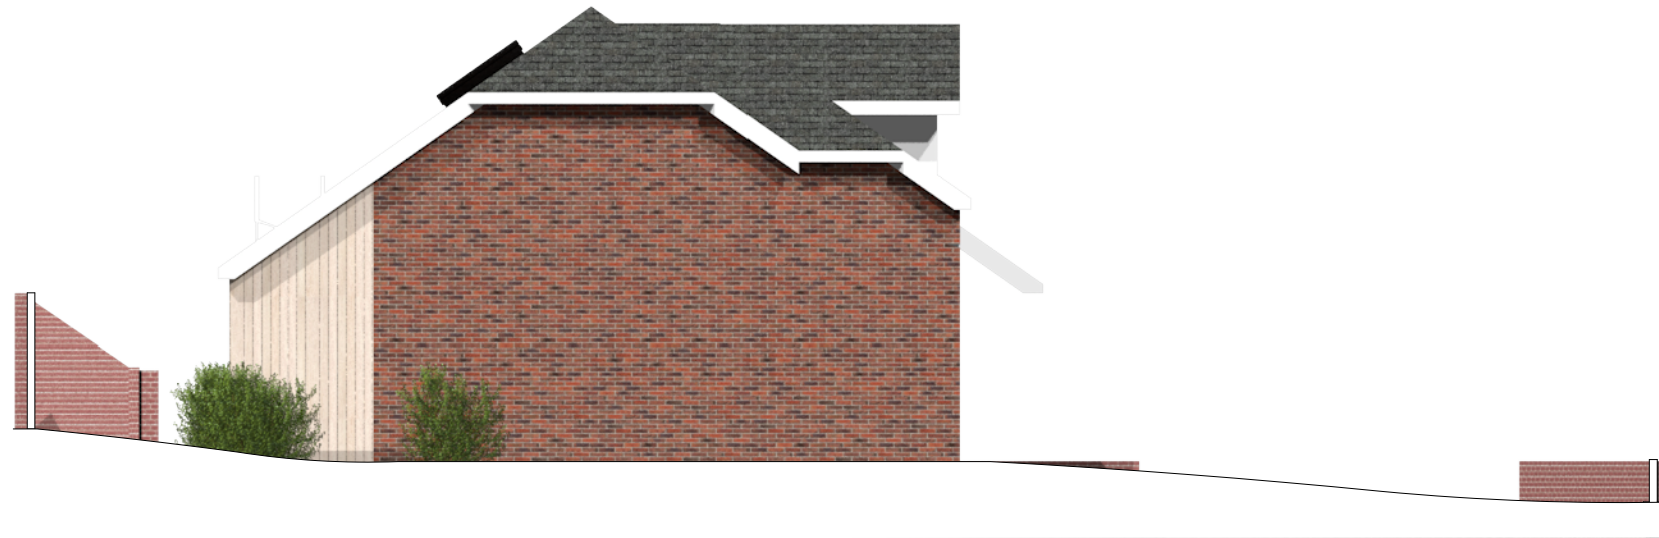

1 Left hand side elevation
Scale: 1:100



2 Right hand side elevation
Scale: 1:100



Gareth Bertram Limited
Trident House, Trident Business Park
Basil Hill Road, Didcot
OX11 7HJ

Design by:
Gabriele Gibellini Architect
gabriele@johncharlespropertyinvestments.co.uk

— Project: Development of detached house
— Address: 104 Berkeley Avenue - Reading
RG1 6HY
— Date: 05/03/2024

— Drawings Number: **009**
— Title: Proposed Elevations
— Scale: @ ISO A3
— Status:

— Rev: A 05/07/2024 Proposed new house position amended