





1 Site & Roof Plan
1 : 100

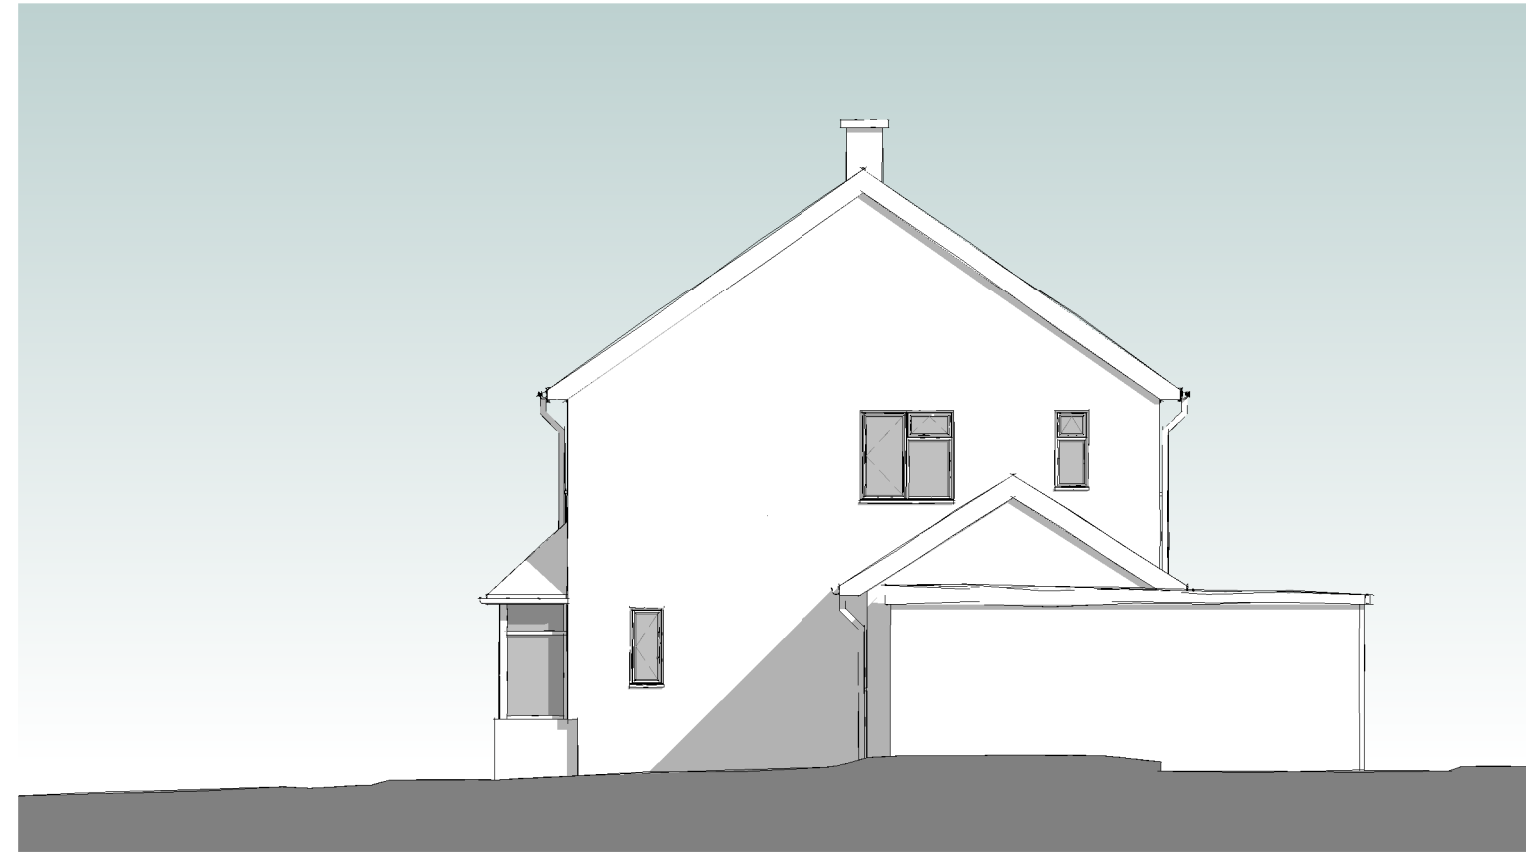


5 West
1 : 100



6 South
1 : 100

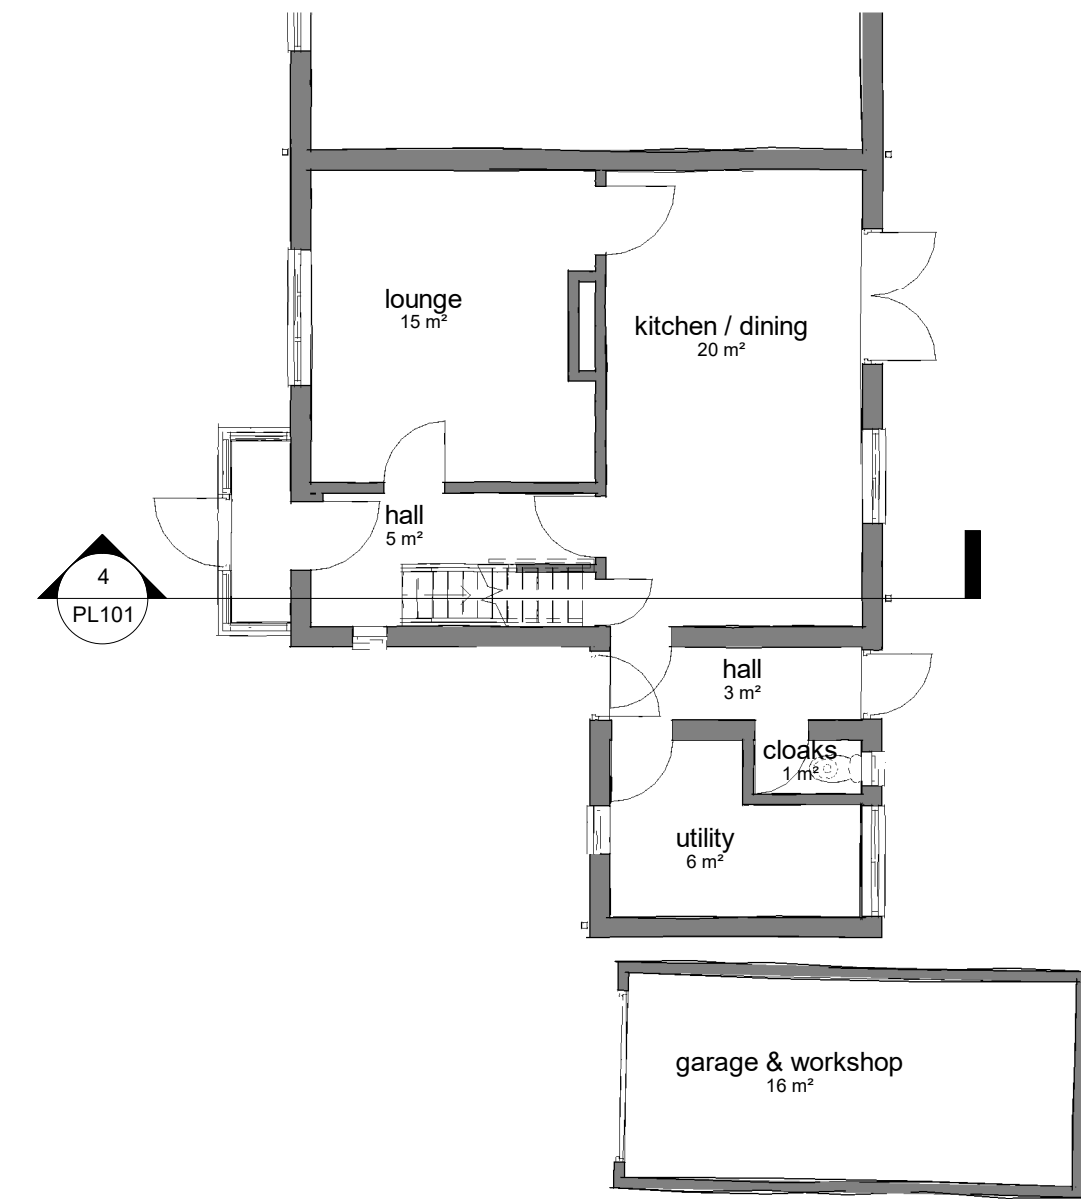

2 Ground Floor
1 : 100

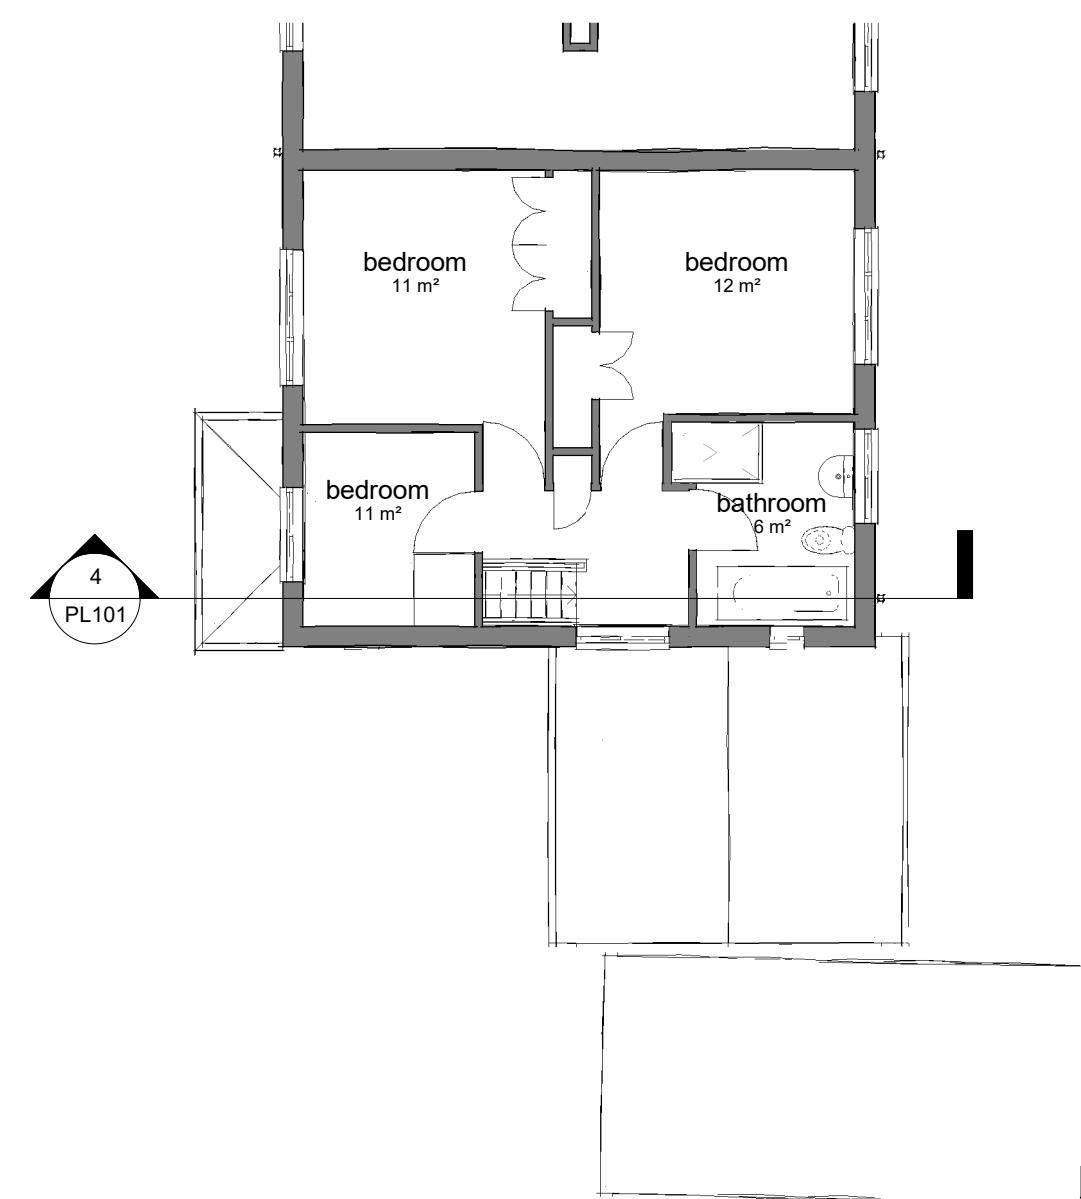

3 First Floor
1 : 100



4 Section A
1 : 100



7 East
1 : 100