

- Sheet Notes
- a. the drawing is copyright protected and may not be used, reproduced or relied upon by any third party except as explicitly agreed by MAPL
 - b. all dimensions are in millimetres unless noted otherwise
 - c. all measurements must be obtained from stated dimensions only and checked before ordering any materials. Measurements must not be scaled off the drawing except for Local Authority Planning application purposes
 - d. all drawings must be read in conjunction with all other project drawings and any discrepancies reported immediately for clarification
 - e. full schedules, specification notes and legends are located on drawings numbered '900' to '999' (900 series)

A	30.01.2024	FM	Project description amended
0	06.11.2023	FM	First issue
Rev	Date	By	Description

m

a

michael aubrey

partnership

• 0118 962 9666 • www.mapl.co.uk


Client
Ryan Taggart

Project Address
11 Highdown Avenue, Emmer Green, Reading. RG4 8QT


Project Description
Single Storey Rear Extension & Window Replacement

Sheet Title
Plans - Ground, First & Roof Level - Existing GA


Sheet Ref.	MAP-C4828-111	Rev.	A
Project Ref.	C4828	Date	30.01.2024
Drawn by	FM	Checked by	CB
Scale	1 : 100	Sheet Size	A3

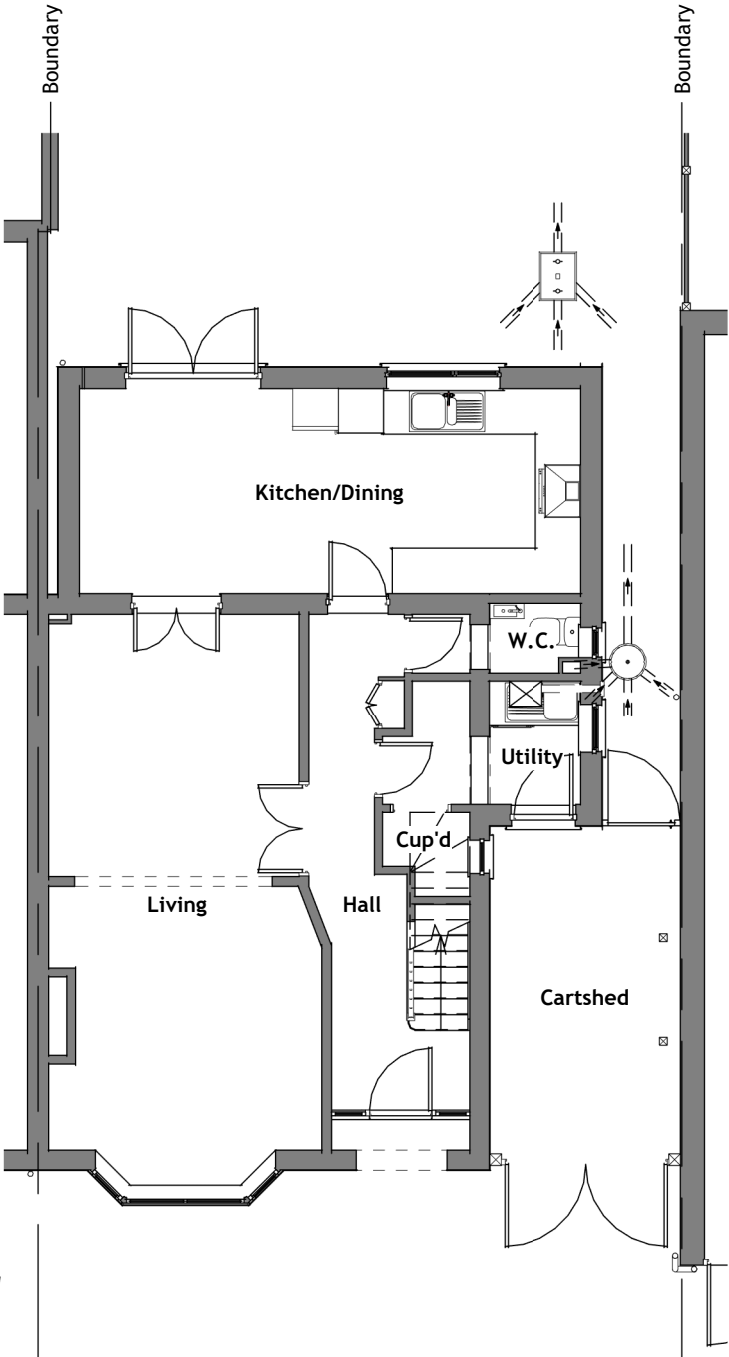

Existing Ground Level Plan
General Arrangement | 00-FFL | Scale 1 : 100

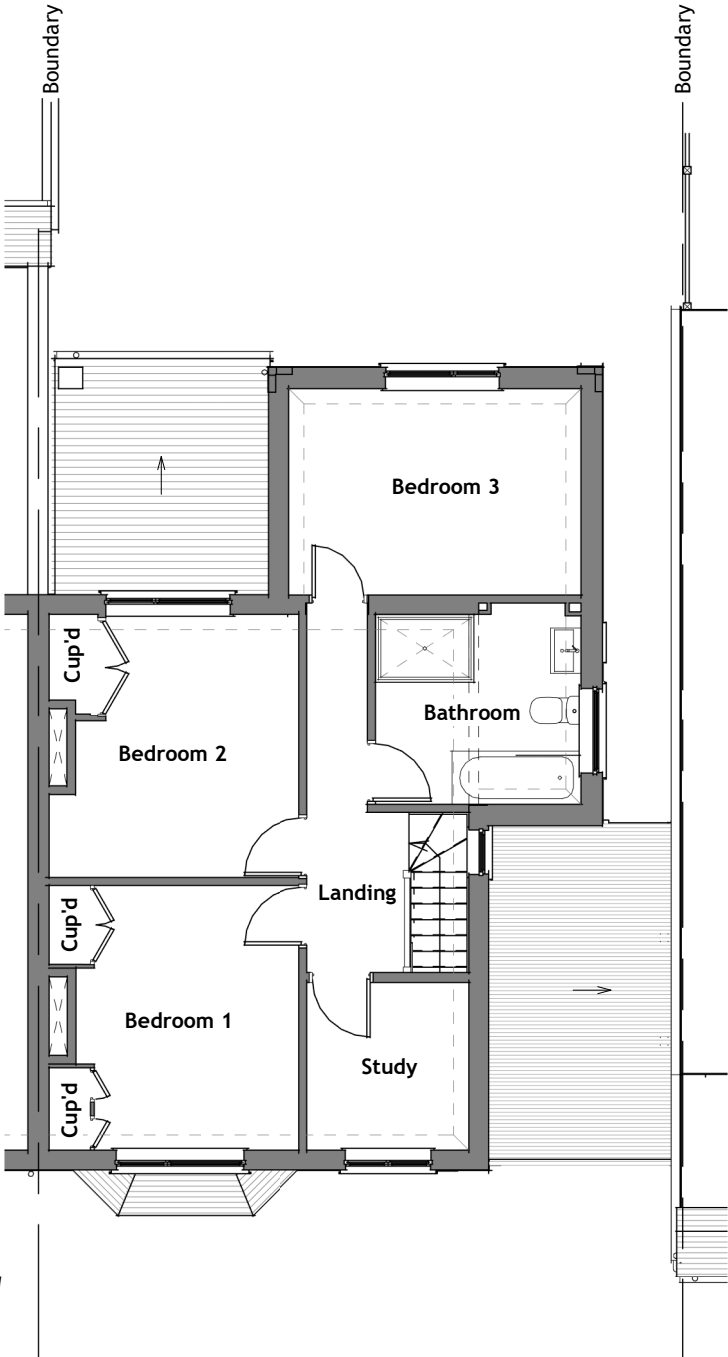

Existing First Level Plan
General Arrangement | 01-FFL | Scale 1 : 100

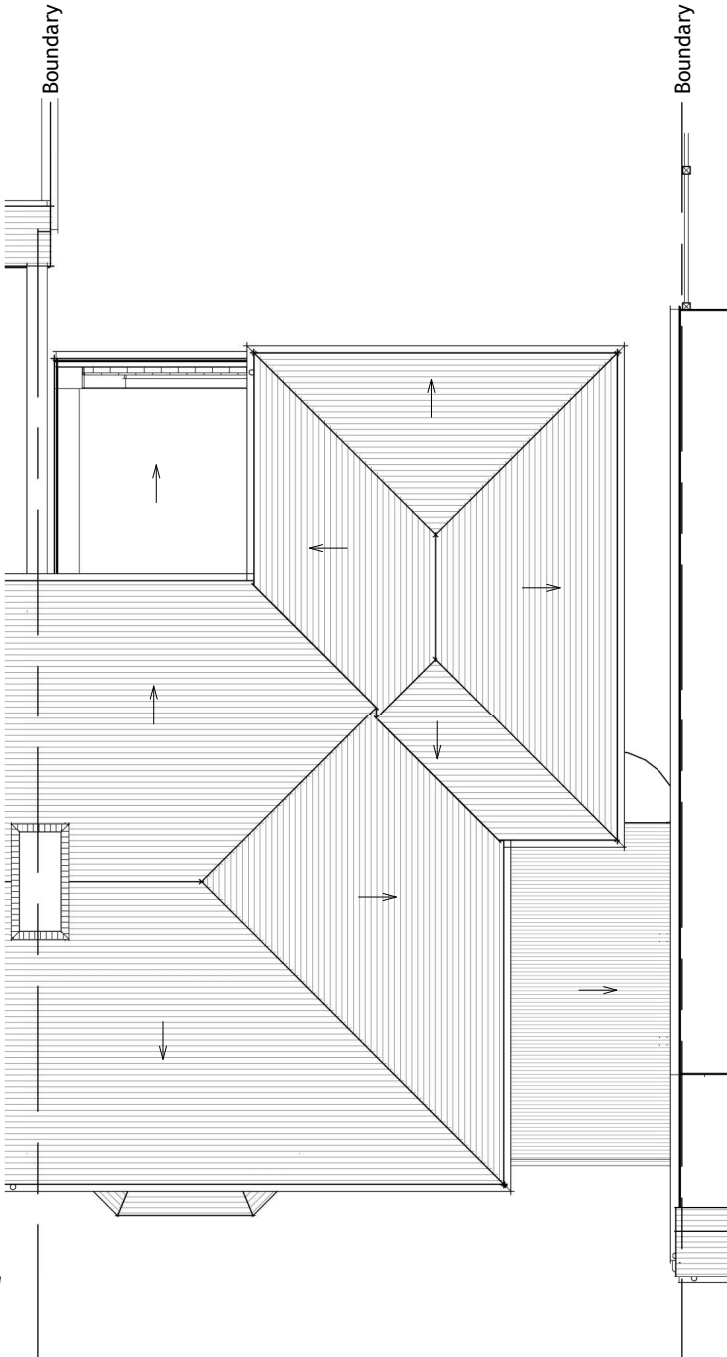

Existing Roof Level Plan
General Arrangement | RF-RDG | Scale 1 : 100

