
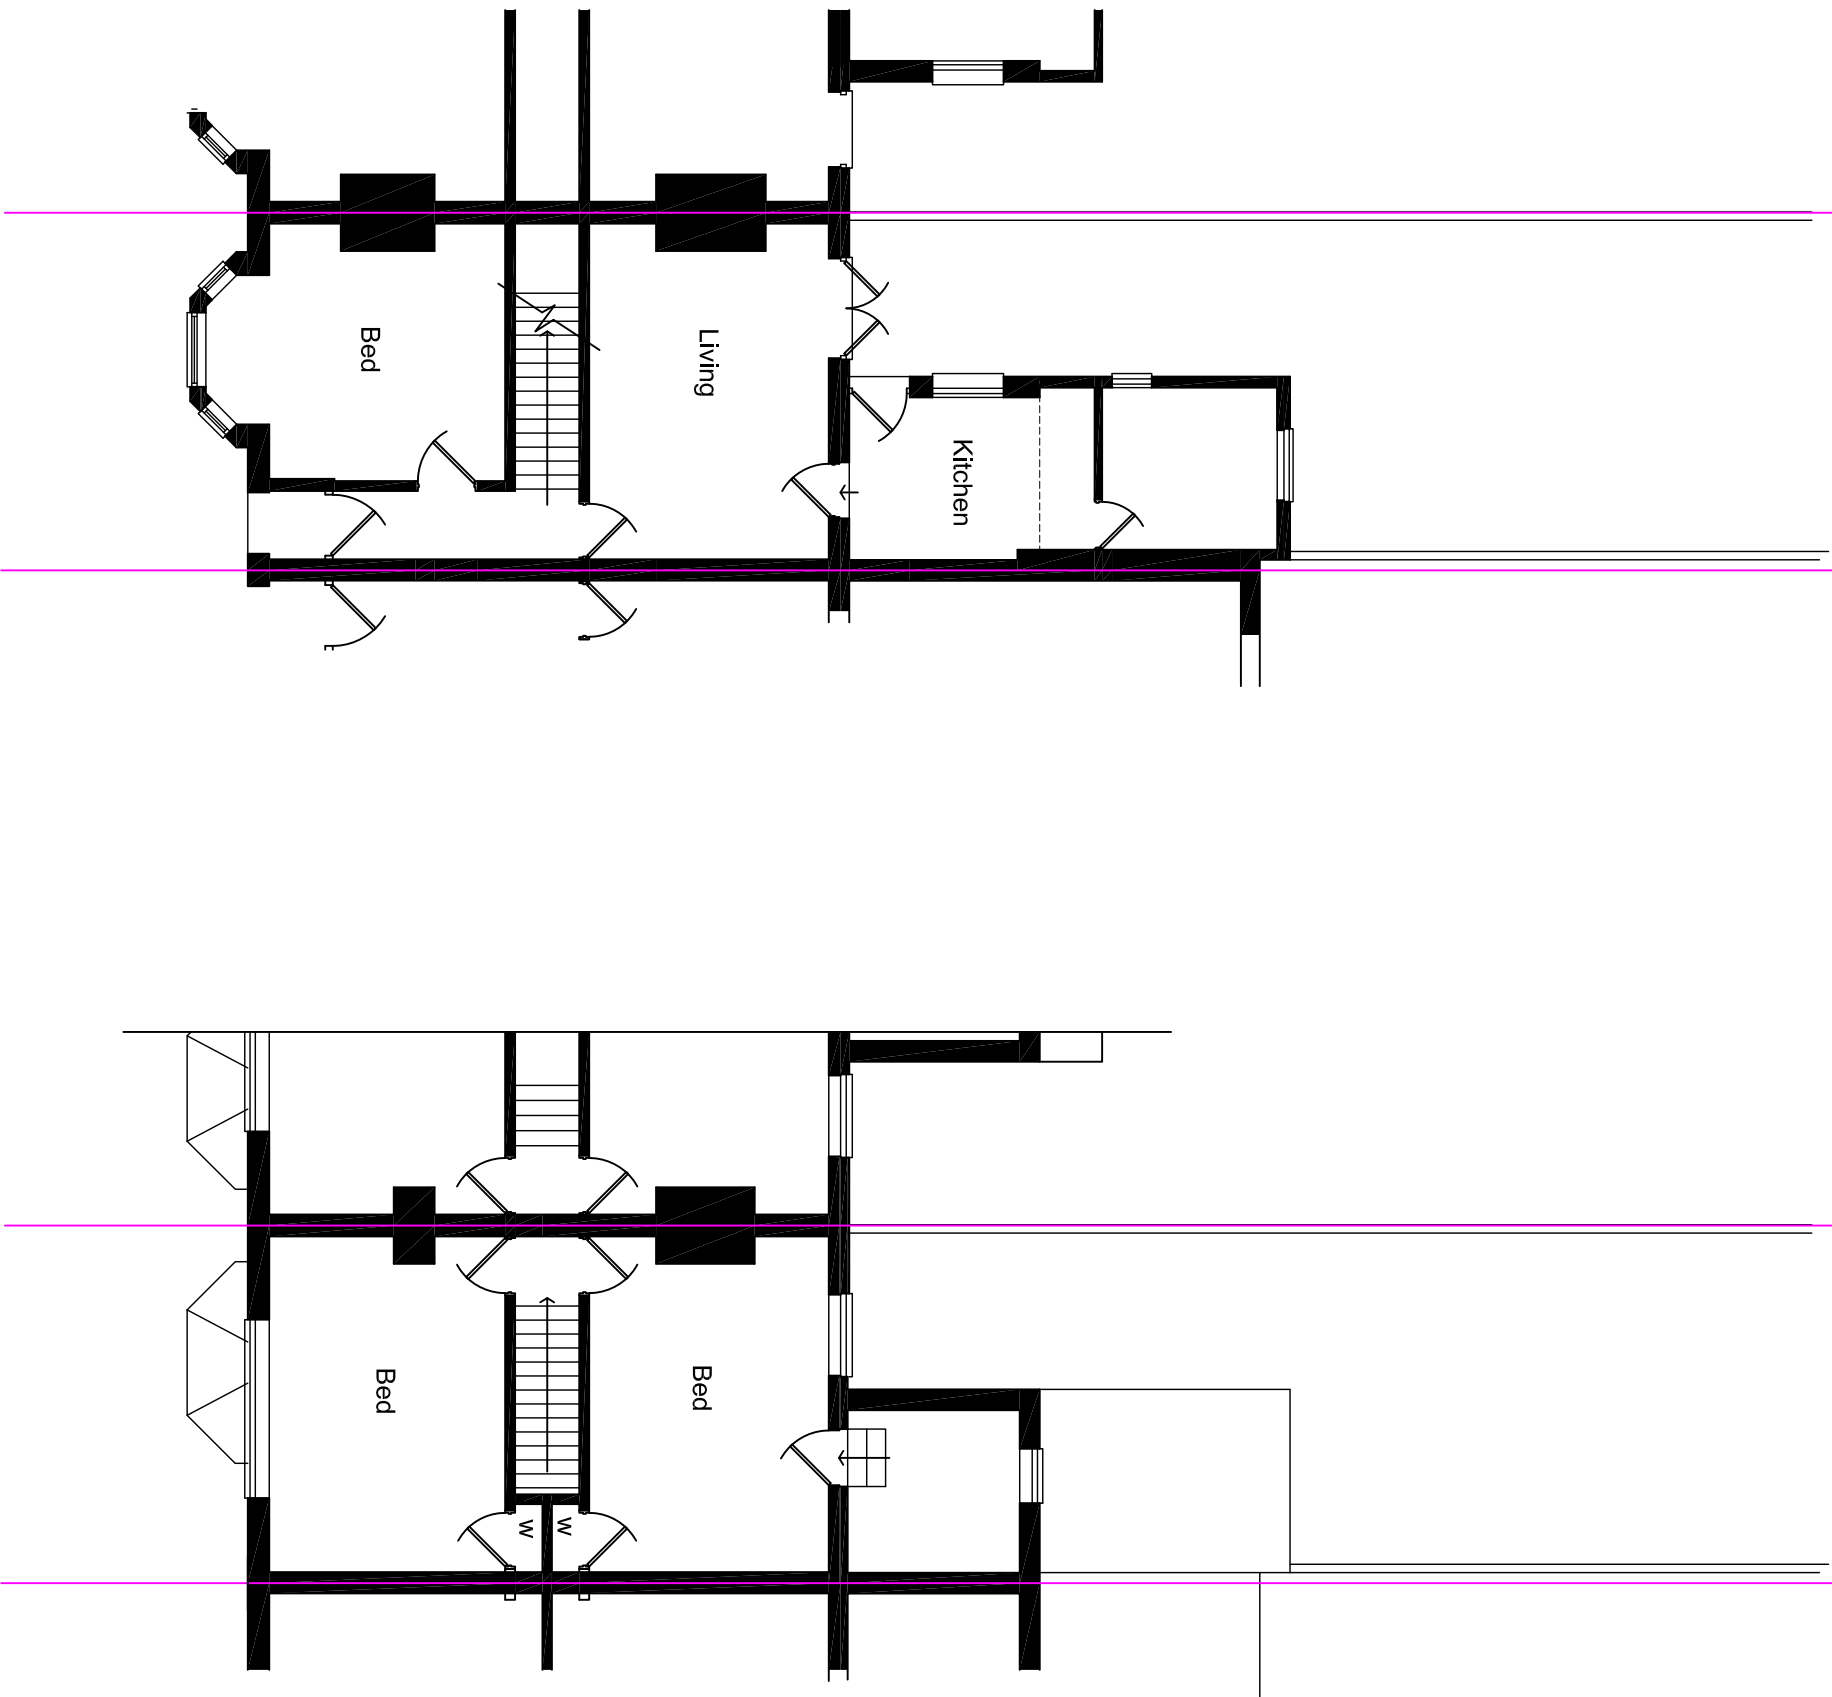


RAMMURTI DESIGN LTD
ARCHITECTURAL & PLANNING SERVICES
268 TILGHURST ROAD, READING RG30 2NE
TEL/FAX: 01189510628 MOB: 07799883574

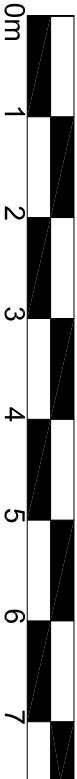

Proposed single storey rear extension existing house in multiple occupation to provide improved accommodation at 34 De Beauvoir Road, Reading
for Mr Singh

FLOOR PLANS - Existing
Scale: 1/100
Date: March 2024
DBR24:002 Rev -