



ISSUE	DATE	DESCRIPTION	DRAWN	CHECKED
v1	06.11.23	First Issue	LL	FW
v2	27.03.24		MH	RD

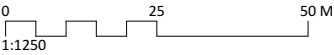

- Key:
- Application Site: 0.59 ha
 - Other land within applicant's ownership

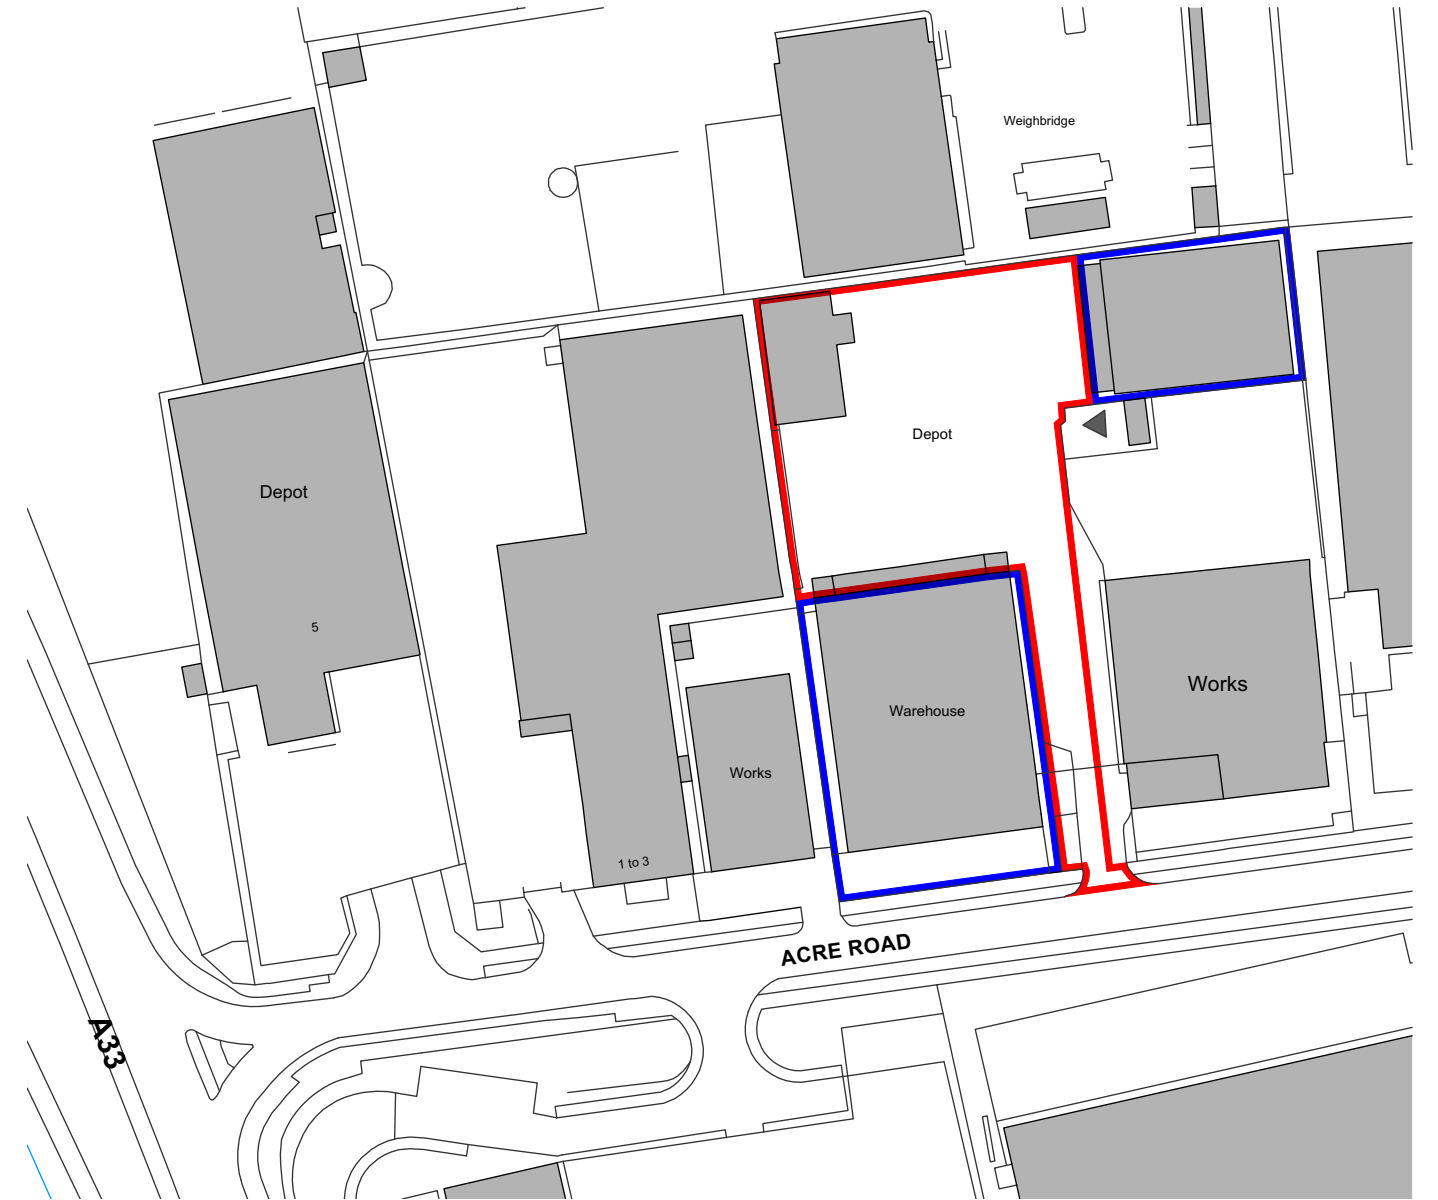

CLIENT:	Robert Darvall Directors Pension Scheme Ltd		
PROJECT:	4 Acre Road, Reading		
DRAWING:	Site Location Plan		1:1250
NUMBER:	51498-XX-P1-01		A4
ISSUE:	v1		06.11.23