


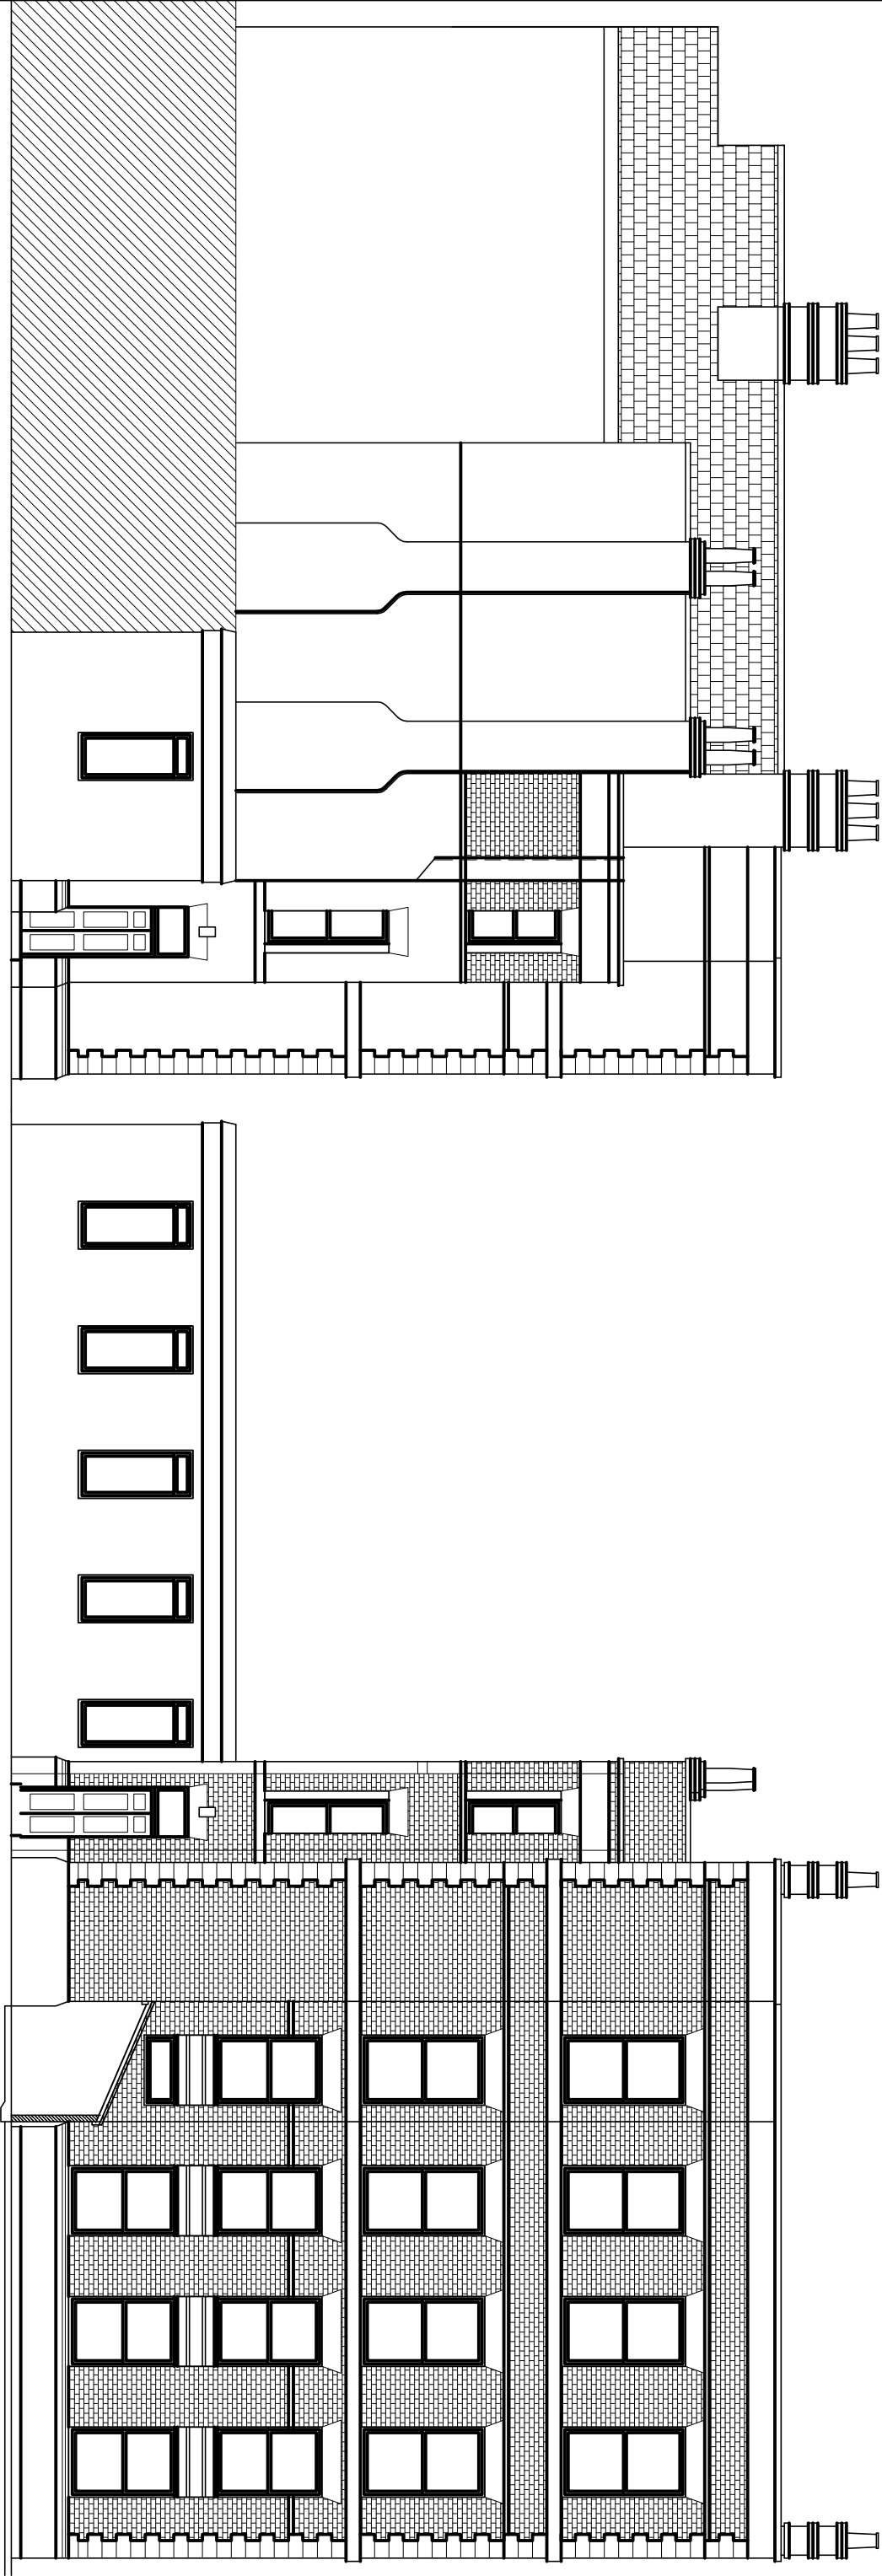

Proposed Side
Elevation

Proposed Front
Elevation

KEEN

PARTNERSHIP

TEL:0118 9510855

FAX: 0118 9510866

E-MAIL: INFO@KEENPARTNERSHIP.CO.UK

CLIENT:	Charterist developments	REVISION:	DATE:	NOTES:
JOB TITLE:	FOLK HOUSE, Church Street, Reading	SCALE:	1:100	DATE: May 24
DRAWING TITLE:	Proposed Elevations	DRAWN BY / CHECKED BY:	AS	DRAWING NO.: 7329-01-8