


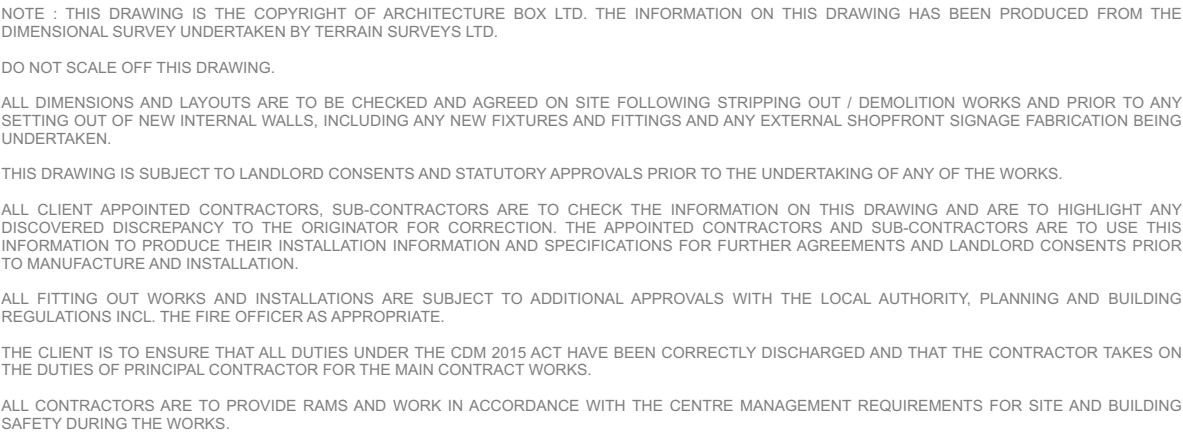

Sign -
Fret Cut Fabricated Aluminium Sign Tray -Landscape
FOLDED Returns 90 Degrees (150mm all round)
Powder Coated to a Non-Metallic Stock RAL or BS Colour
(colour 1) (face & returns)
Routed 3mm Opal (050) Cast Acrylic Panel Medium White

Lighting -
12 Volt LED Module
Colour: 6000-6500K (Cool White)

render

light

light

light

light

render

render

proposed POLSKI SKLEP SMACZEK illuminated signage

POLISH AND EUROPEAN FOOD

DELIKATESY SMACZEK

vinyl filler obscures partition wall behind

roller shutter box

door

door


19.98

ENTRANCE TO SHOP

extg. matt black window frames
and shop front retained and redecorated

for detail of new signage and graphic applied to shopfront windows refer to specific installers PRINT-STOCK for information.

23 - 25 OXFORD ROAD

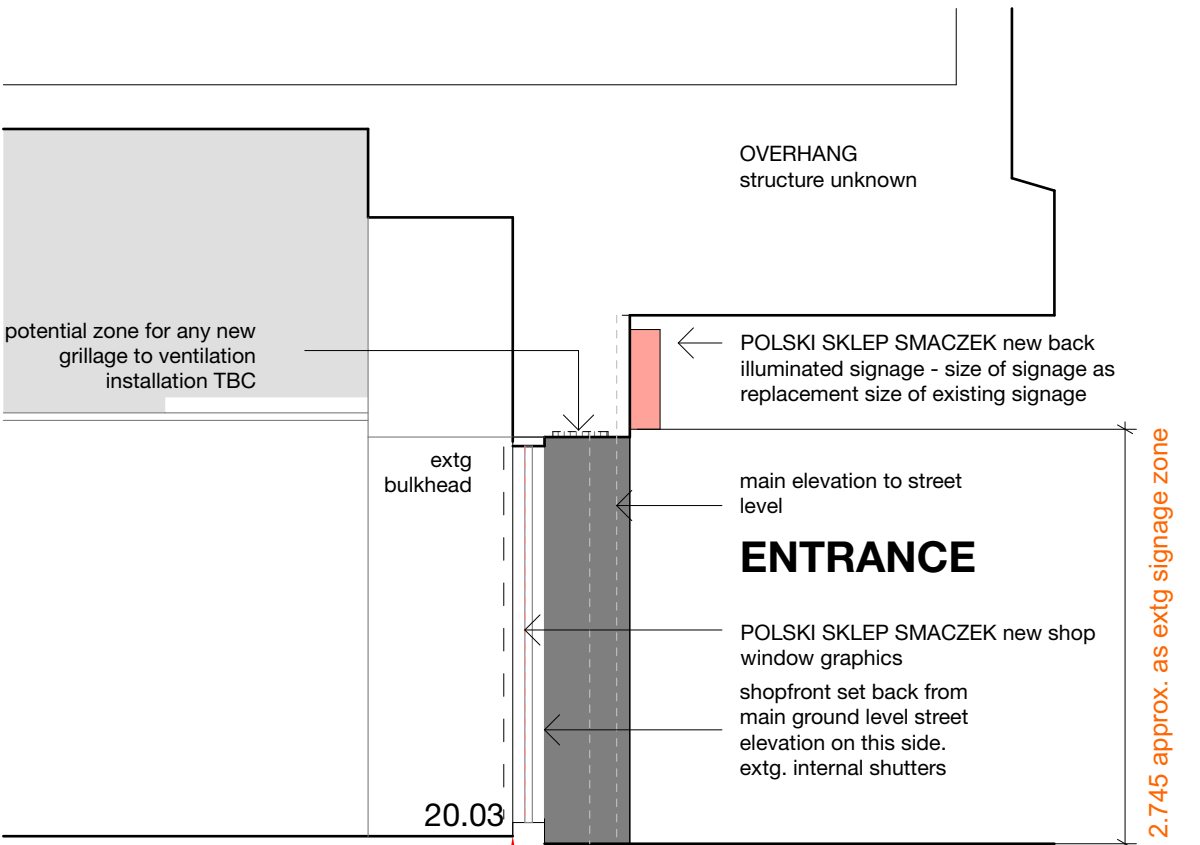

1:50	SHOPFRONT - SECTION

DESIGN INTENT INFORMATION
Shopfront / Signage sub-contractor information.
FOR DETAIL REFER TO PRINT STOCK

rev : drawn		date :		amendment :		rev :		drawn		date :		amendment :		purpose		assessment of risk		project title : POLSKI SKLEP SMACZEK 23-25 OXFORD ROAD READING RG1 7QG		drawing name : SIGNAGE - PROPOSED			
A	jw	19.06.2024	PRINT - STOCK signage and window graphics added										☐ preliminary ☐ comment ☒ approval ☐ planning ☐ building regulations ☐ tender ☐ construction ☐ record	ref : hazard / design action				client : POLSKI SKLEP SMACZEK		drawing no : AL(0)200.1		rev. no : A	
																		drawn : jw		reviewed : jw		scale : 1 : 50	
																		architecture box ltd riba chartered practice electric works sheffield digital campus sheffield s1 2bj m : +44(0)7867 780887 e : info@architecture-box.com					