NINTH FLOOR
POSTAL NUMBERS
901 - 907,
Alloway Courtyard,
Weldale Street, Reading.
RG1 7QP

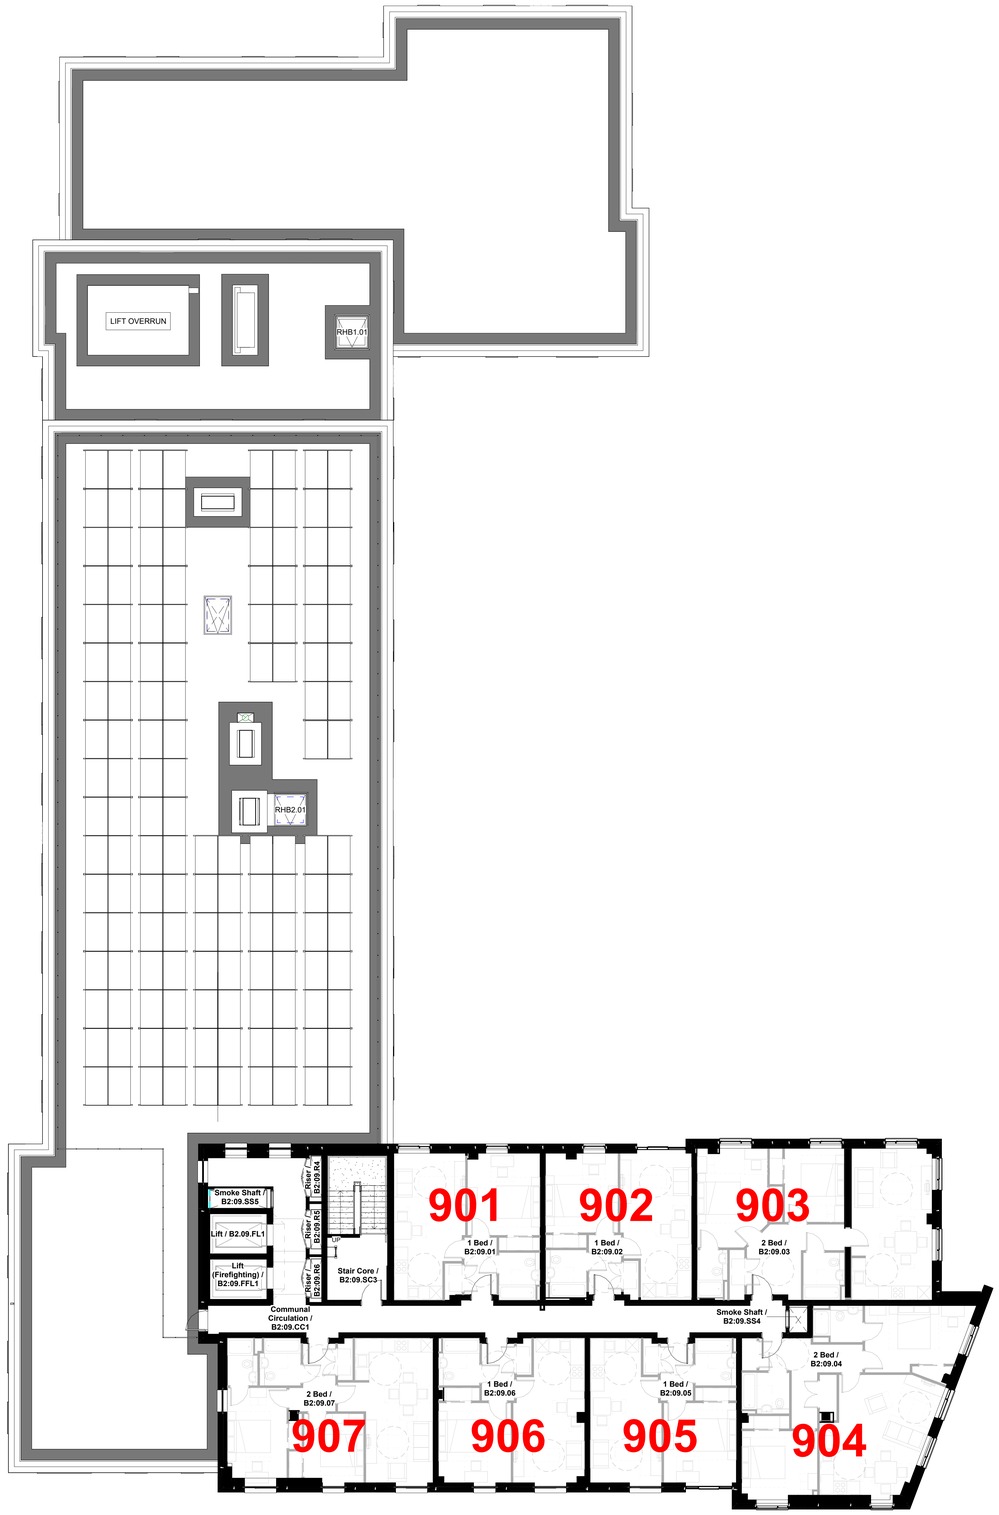

Notes

Do not scale from this document, unless for the purposes of planning applications where a scale bar is provided. Refer to figured dimensions only. All dimensions to be verified on site prior to construction. Report all discrepancies or ambiguities to the Document Originator immediately. This document is to be read in conjunction with relevant documents, drawings and standards.

Rev	Date	Notes	Drn	Chk'd
A	14/12/23	First Issue	PK	JC

1 0 1 2 3 4 5
SCALE 1: 100
m

Document Originator

AWW

London 106 Weston Street, SE1 3QB 020 7160 6000
Plymouth East Quay House, PL4 0HX 01752 261 282
Bristol pivot + mark, 48-52 Baldwin Street, BS1 1QB 0117 923 2535

RIBA Chartered Practice www.aww-uk.com

Client

AWW Project Number: 4767

Project Stage: Stage 5

Project Title: Weldale Street Reading, Phase2
Building B1 & B2

Title: Postal Numbers - Ninth Floor

Scale @ A0: 1 : 100

Document Status: S3 - Suitable for Review and Comments

Project	Origin.	Volume	Level	Type	Role	Number	Rev
WDS	AWW	V1	09	DR	A	9110	A