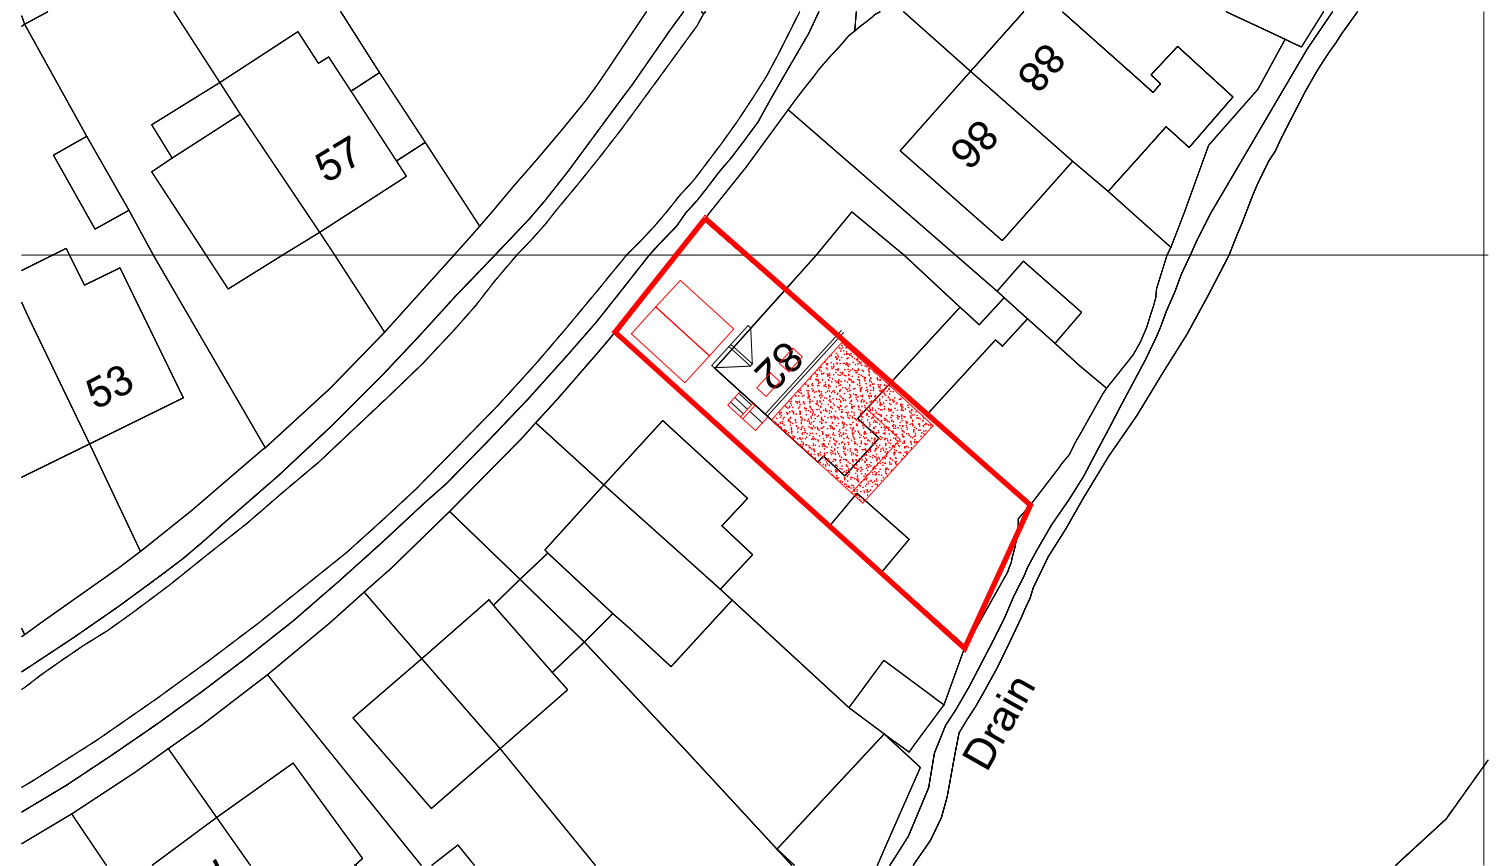


REV. | DATE | COMMENTS

PROJECT
82 Winton Road,
Shinfield
Berkshire

DRAWING TITLE
Part two storey, part single storey rear
extension, loft conversion and porch
PROPOSED ELEVATIONS

SK-tec Ltd

Planning & Technical Solutions
58 Hilltop Road, Earley, Reading, Berkshire, RG6 1DA
tel: 01183 759987, mob: 07714 100537
e-mail: steve@sk-tec.co.uk

CLIENT
Mr & Mrs Wighe

SCALE As Shown (A3)

DATE Apr 24

DRG. No. 24/720-04

REV. D