




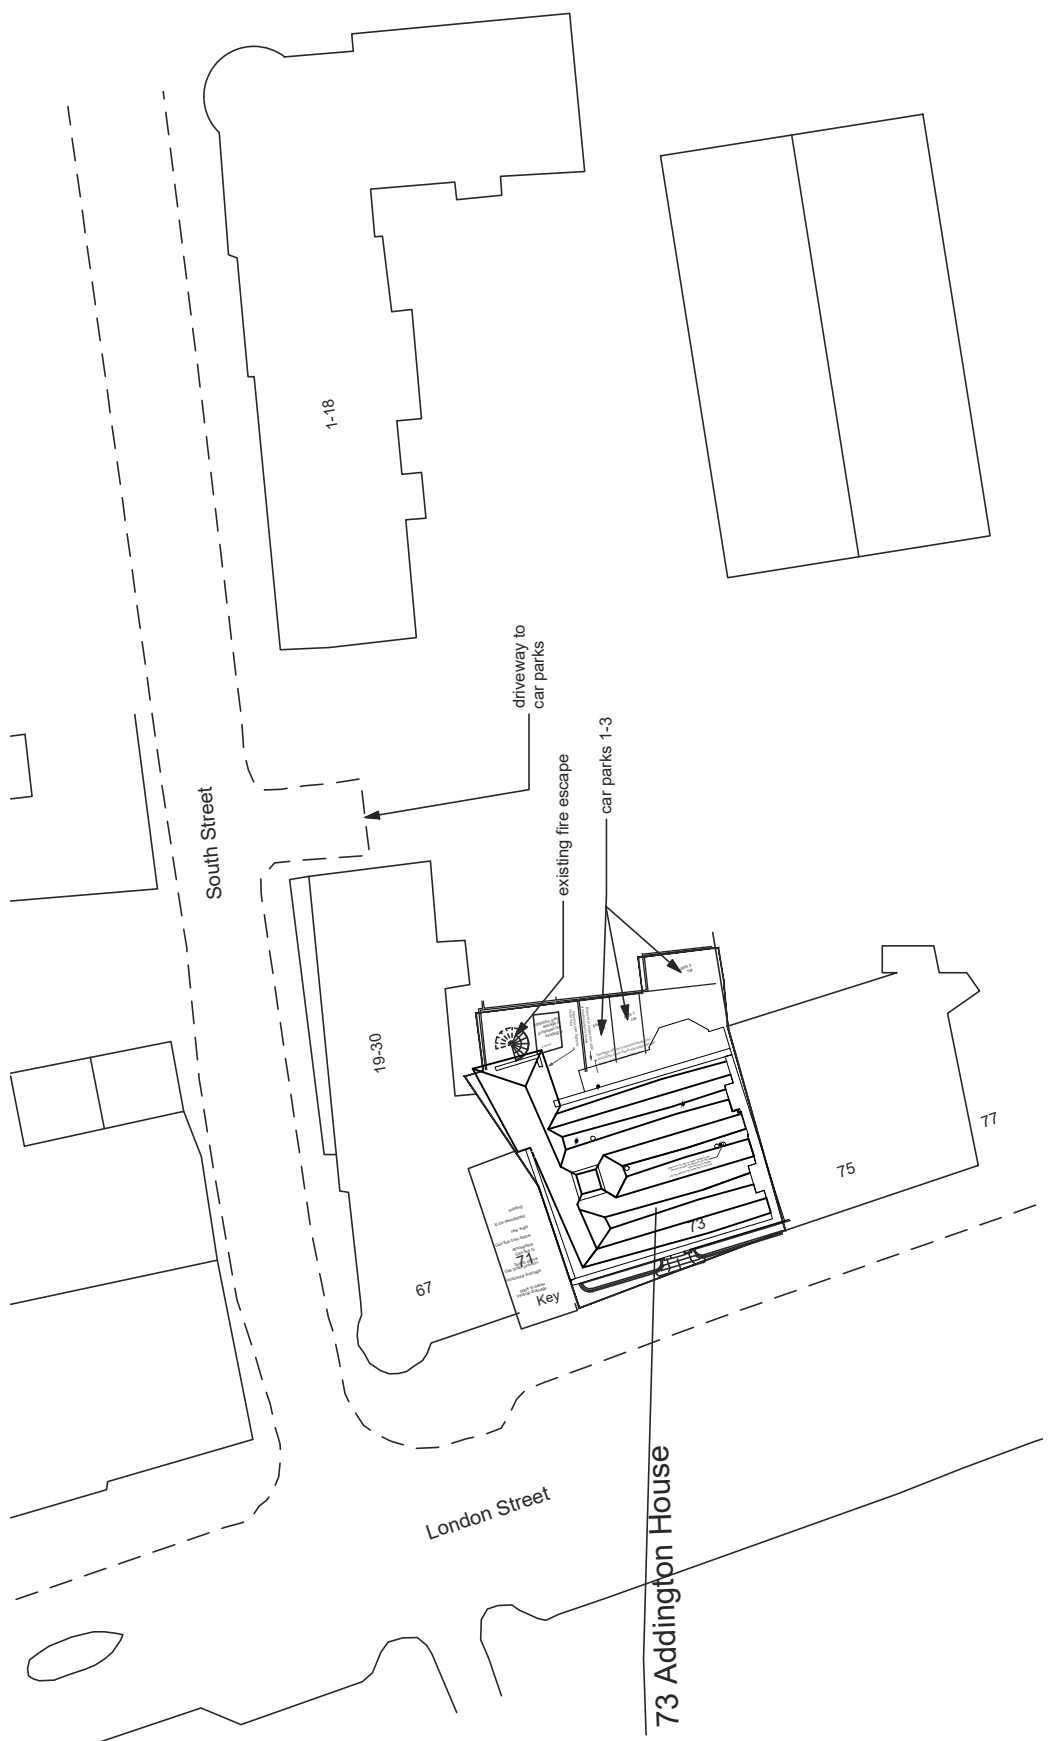

01 - APPROVED BLOCK PLAN
SCALE 1:500

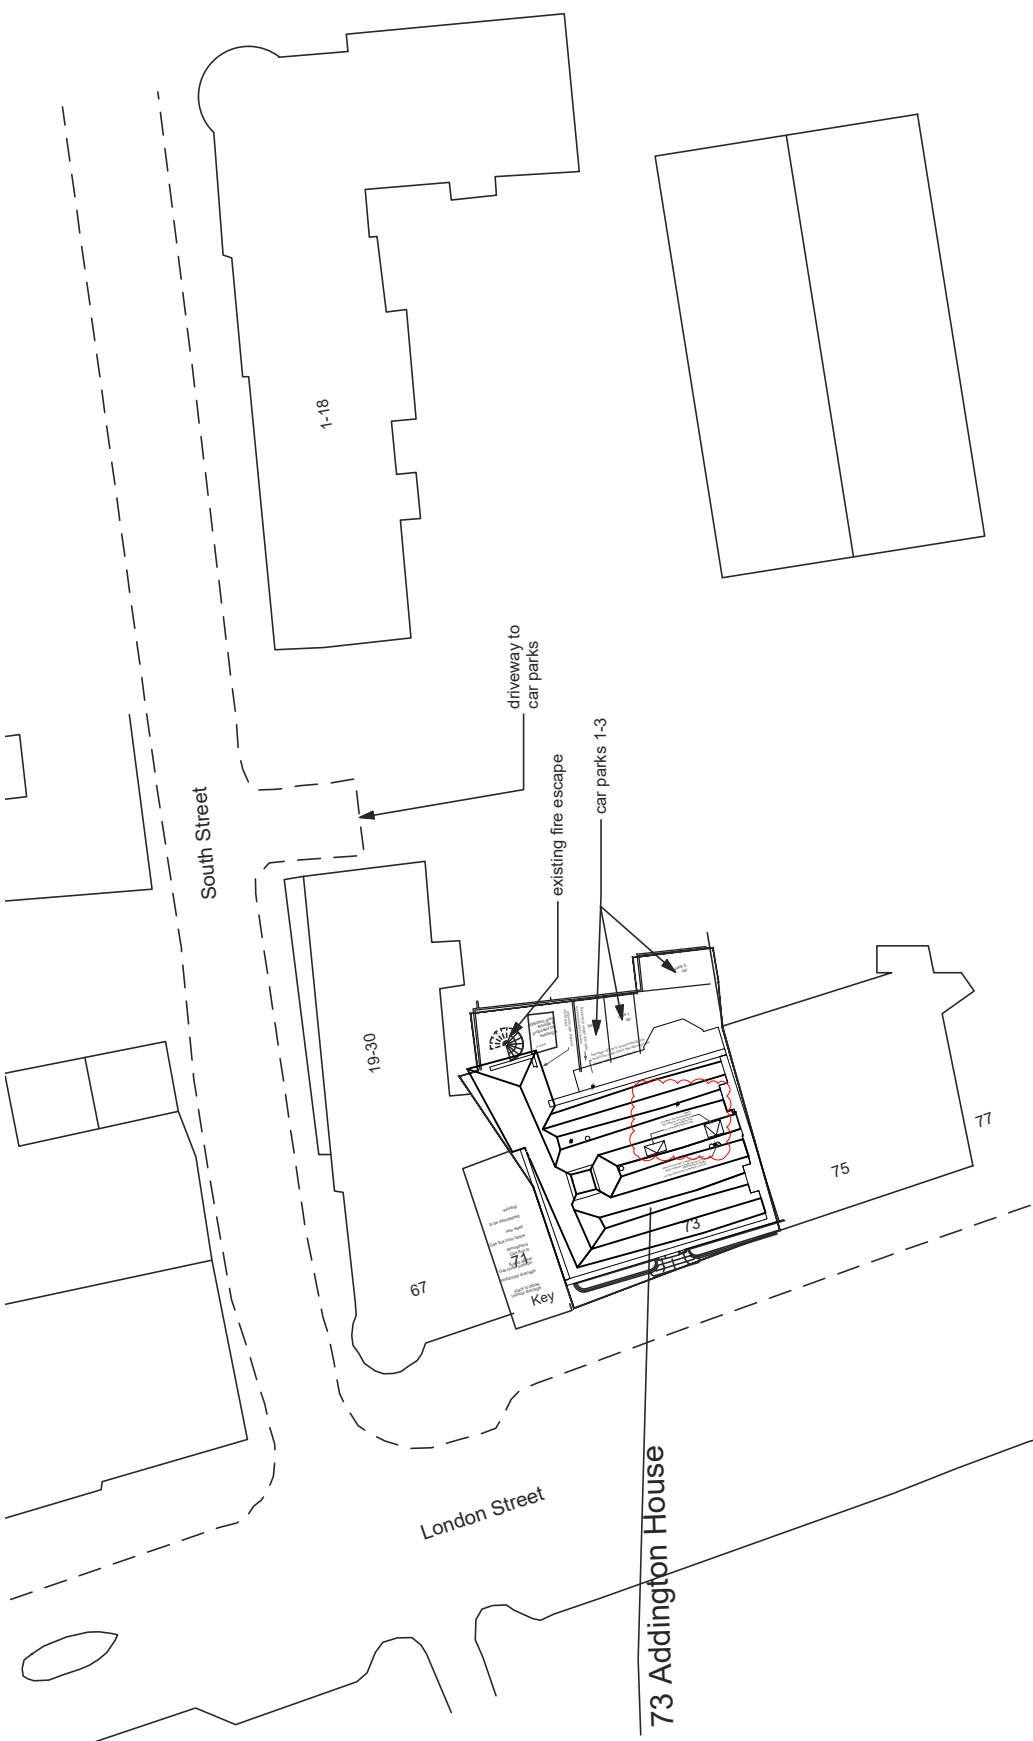

02 - PROPOSED BLOCK PLAN
SCALE 1:500

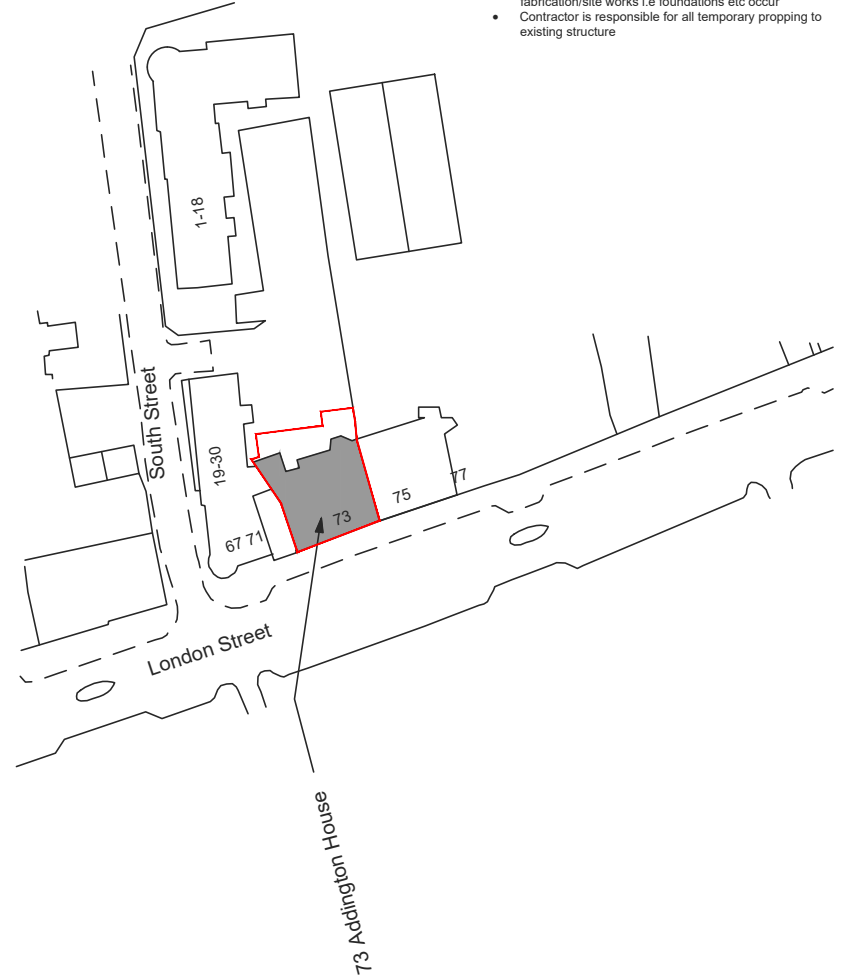

03 - OS MAP
SCALE 1:1250

- NOTES
- Dimensions are not to be scaled from this drawing by contractors. The contractor is requested to check all dimensions before the work started.
 - Report any discrepancies to the client or architect before undertaking the work described in the drawings.
 - Dimensions are approximate site dimensions and are to be verified by the contractor on site before any fabrication/site works i.e foundations etc occur
 - Contractor is responsible for all temporary propping to existing structure

REVISIONS			
NO.	DESCRIPTION	DATE	BY
FULL PLANNING APPLICATION			
DESIGN ENDEAVOURS LTD			
M: 07824773079, 07869580774			
E: design.endeavour@gmail.com			
Project 73 ADDINGTON HOUSE, READING			
LONDON, RG1 4QA			
Title OS MAP & BLOCK PLANS			
Scale 1:100@A3	Drawn FA	Approved	Date MAR-24
Job No. DE-1100/24	Drawing No. PF-73AH-01	Rev.	-