


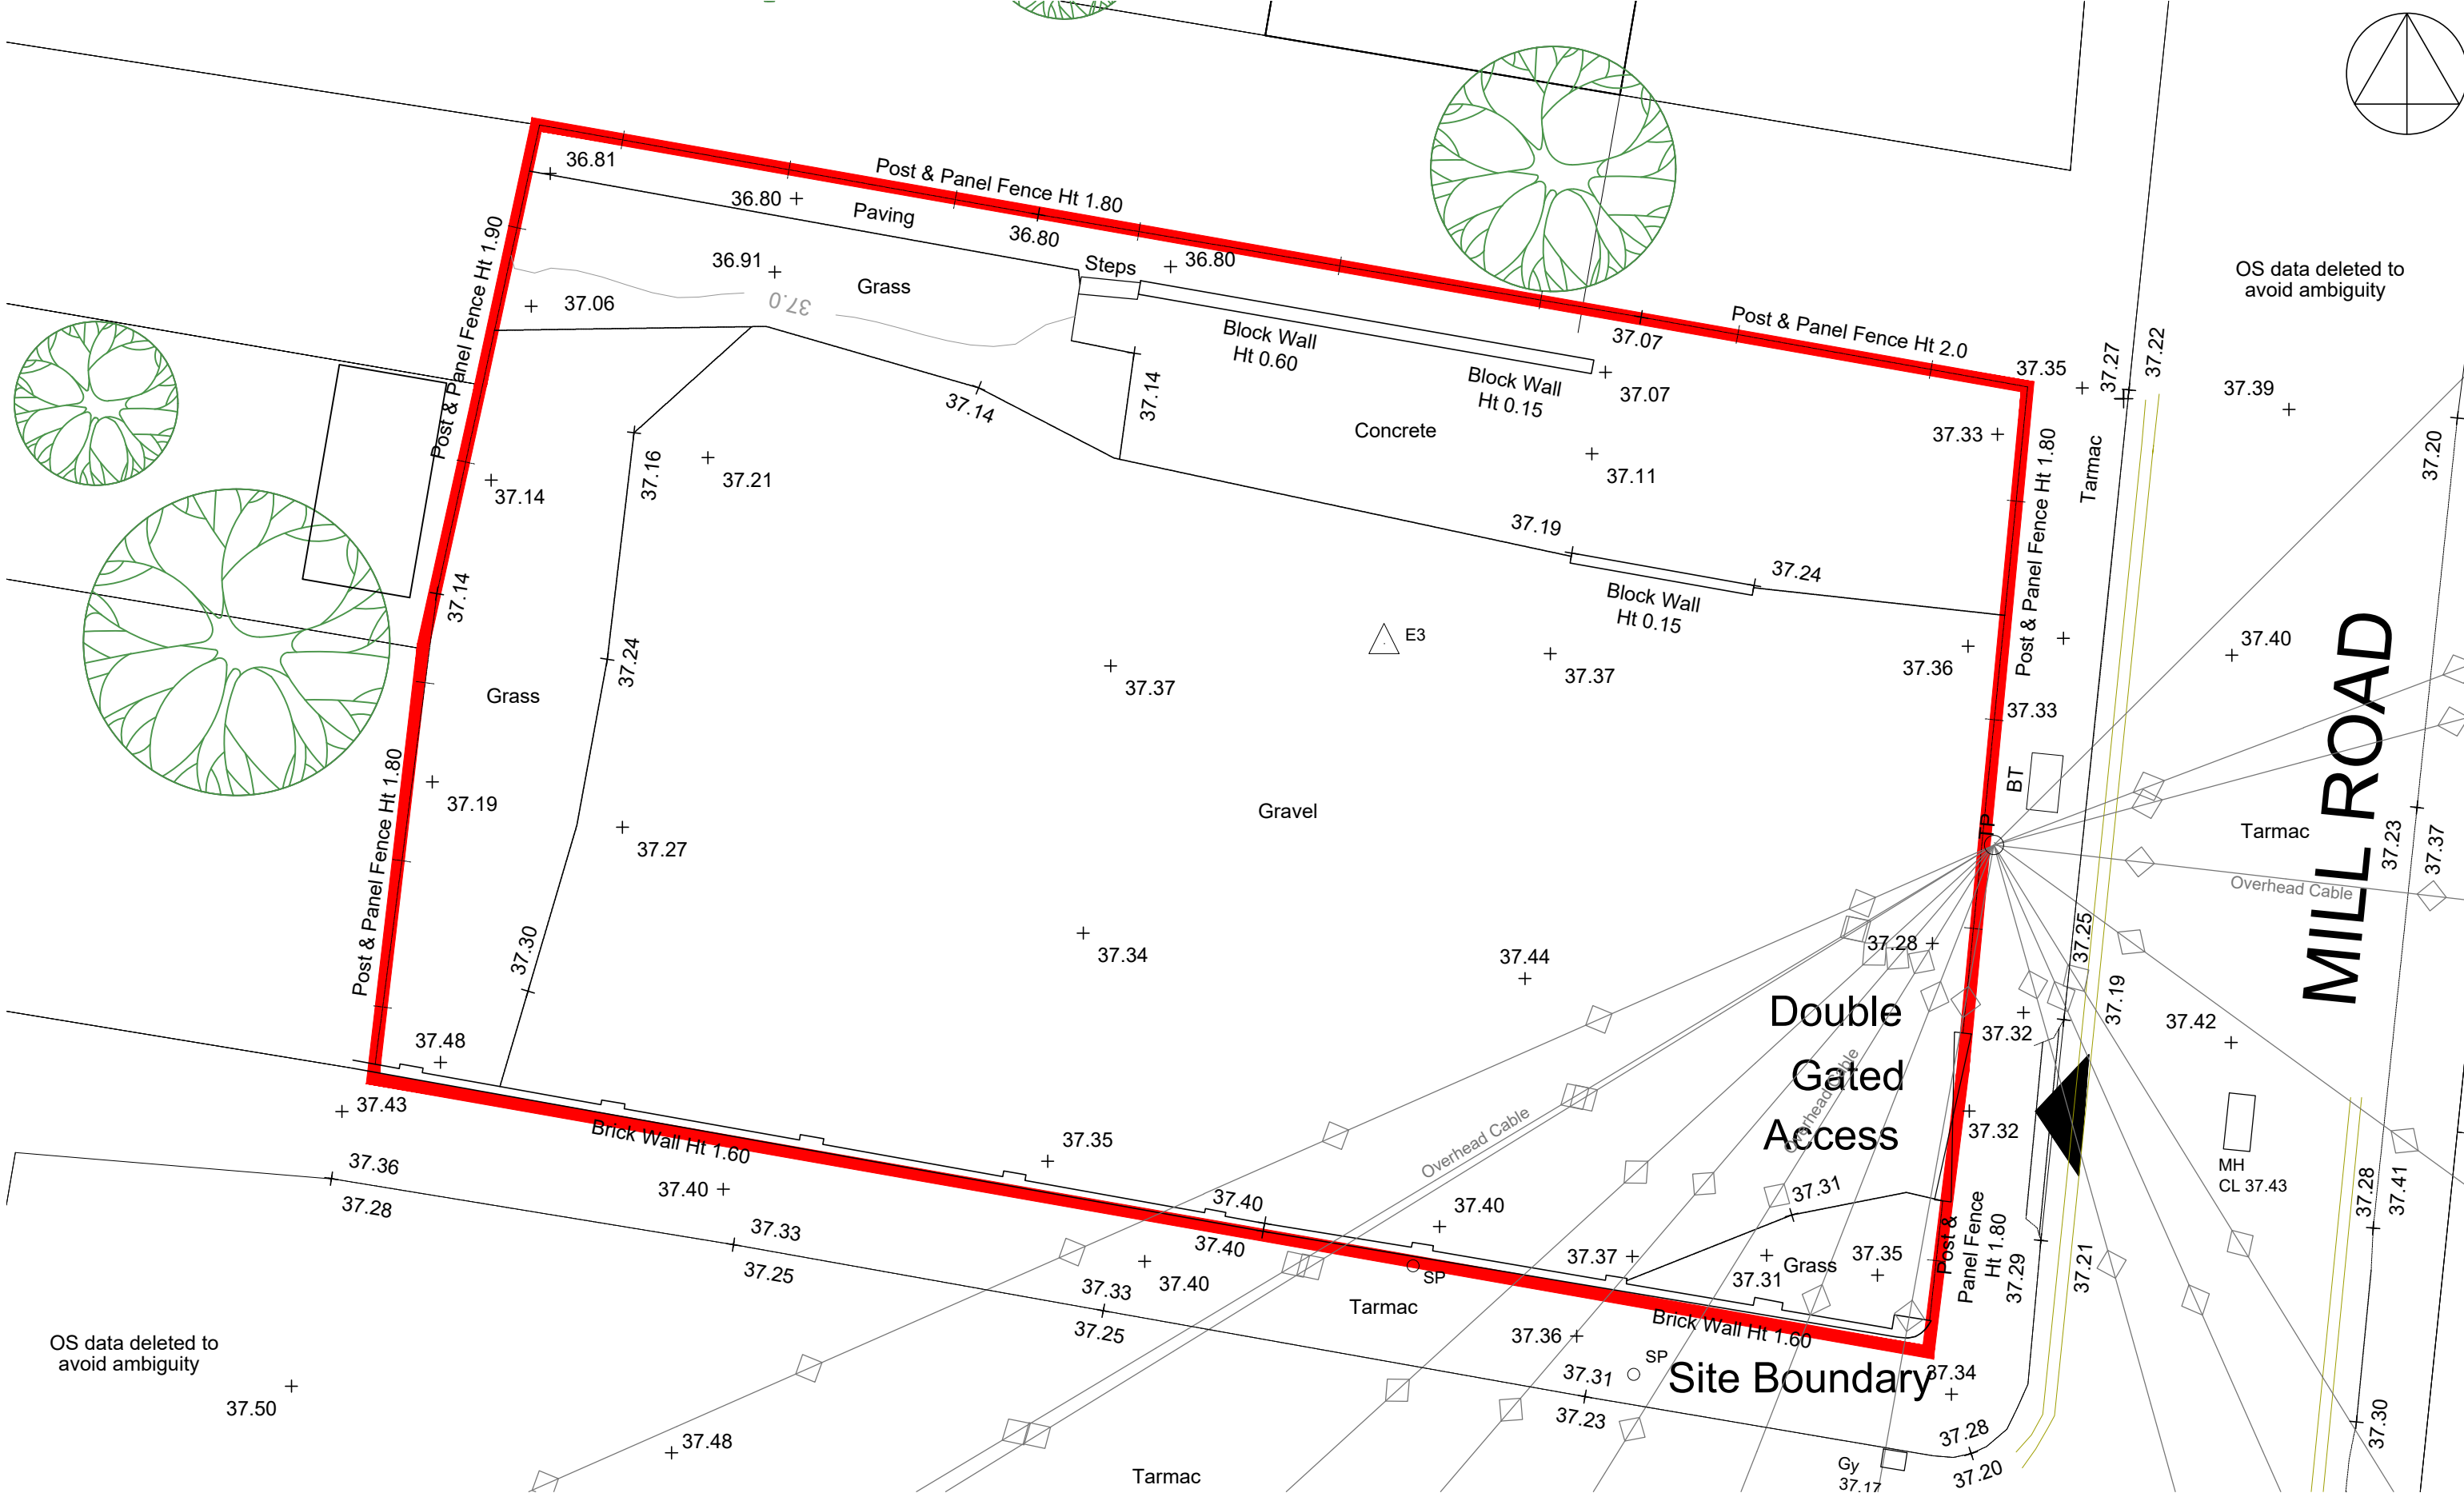

Do not Scale. Use figured dimensions only. Subject to site survey and all necessary consents. All dimensions to be checked by user and any discrepancies, errors or omissions to be reported to the Architect before work commences This drawing is to be read in conjunction with all other relevant materials.

Cookham Design Partnership Ltd.
DESIGN + BUILD
Tavistock House, Waltham Road, White Waltham
Maidenhead SL6 3NH

info@cookhamdesign.com
www.cookhamdesign.com
01628 882140

PROJECT		CLIENT	
Land at Queens Road, Lower Caversham. Scheme 2		Gravitas Property Group Ltd	
REV	Date	Job Code:	Scale (@ A3)
	02-2024	2142-AQC	1:100

0.5m 1m 2m 3m 4m 5m 10m

Drawing
Existing Site Plan

PL-02

CDP