


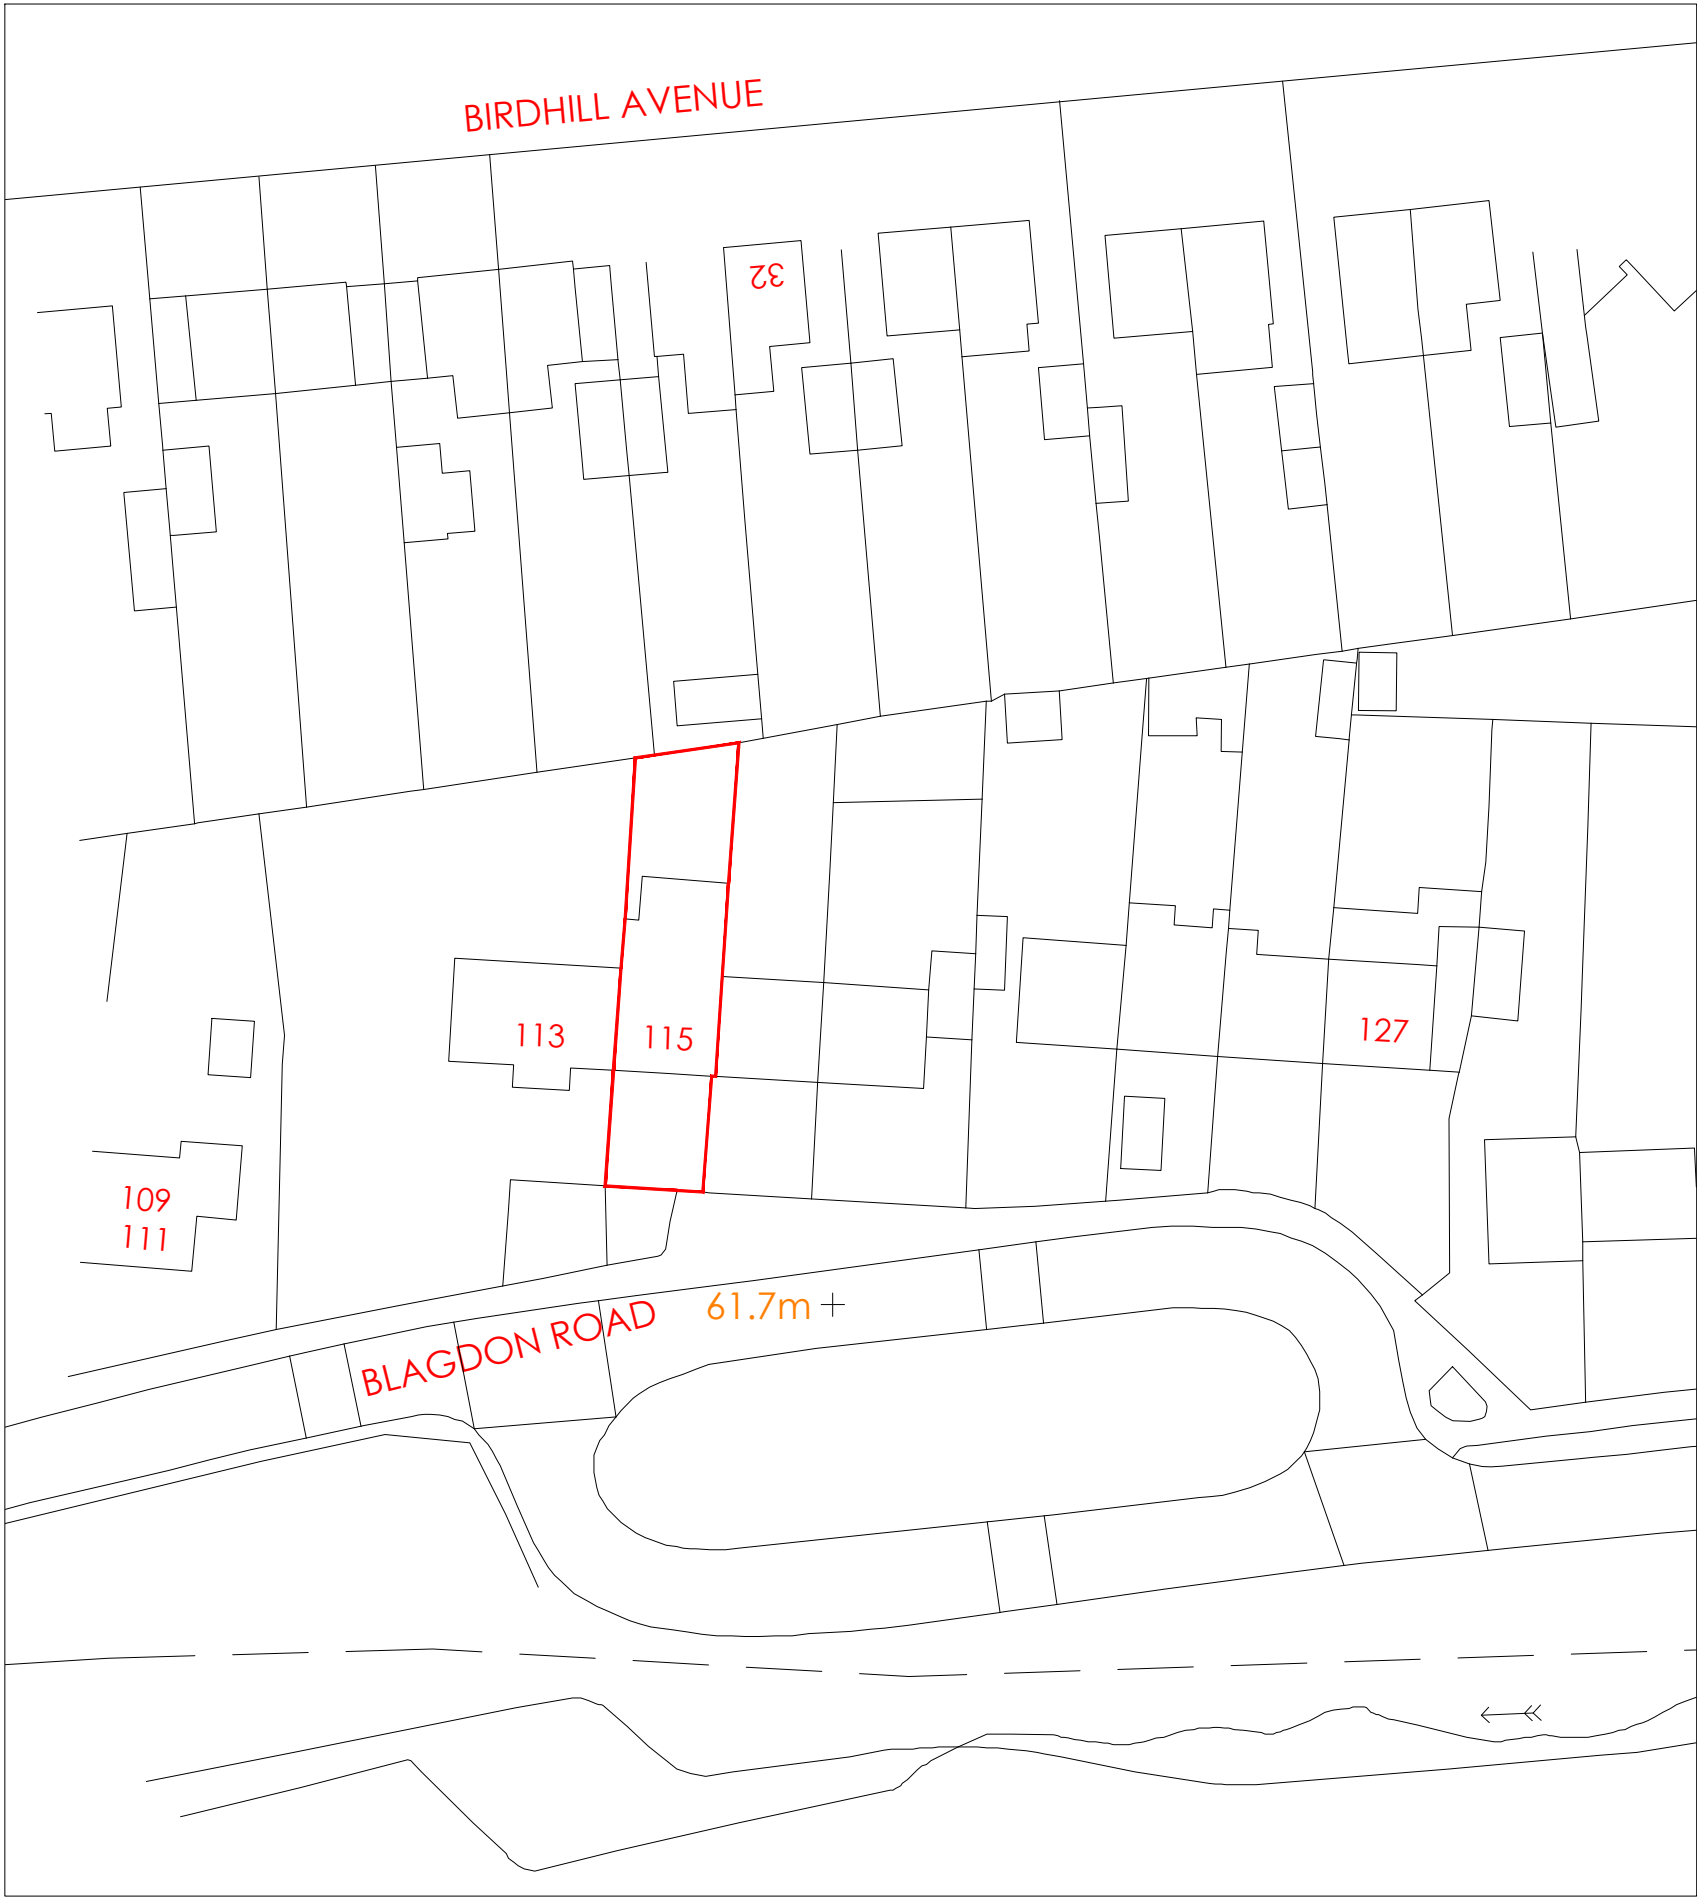


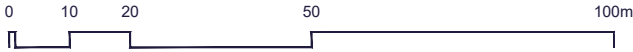

Block Plan 1:500

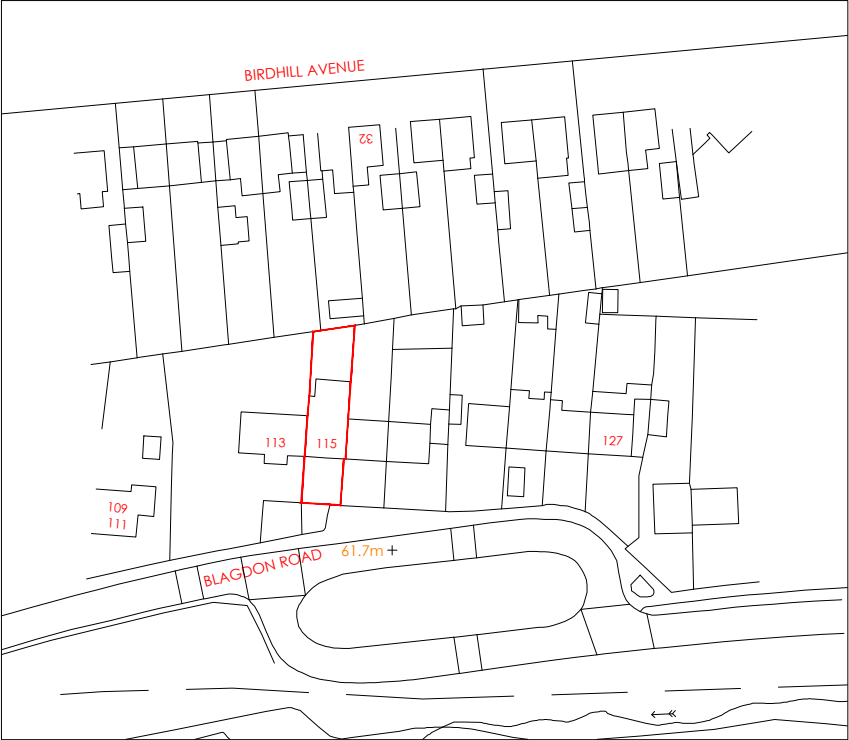

Location Plan 1:1250

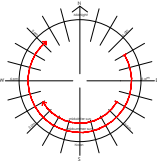

Revisions

| Rev | Date     | Description | Drawn |
|-----|----------|-------------|-------|
| 1   | 00-00-00 |             | SH    |

Notes

This drawing is the copyright of Arcadia Architects and must not be copied or reproduced without the written consent of the practice. Use written dimensions only and do not scale.



Project  
**115 Blagdon Road**  
**Reading**  
**RG2 7NJ**

Drawing title  
**Location And Block**  
**Plan**

Client  
**Erich Kralle**

|              |                 |          |    |
|--------------|-----------------|----------|----|
| date         | 15/05/2024      | drawn    | SH |
| scale        | 1:100           | Size     | A3 |
| project ref. | AFRS - PL-100   | revision | 1  |
| status       | <b>PLANNING</b> |          |    |