


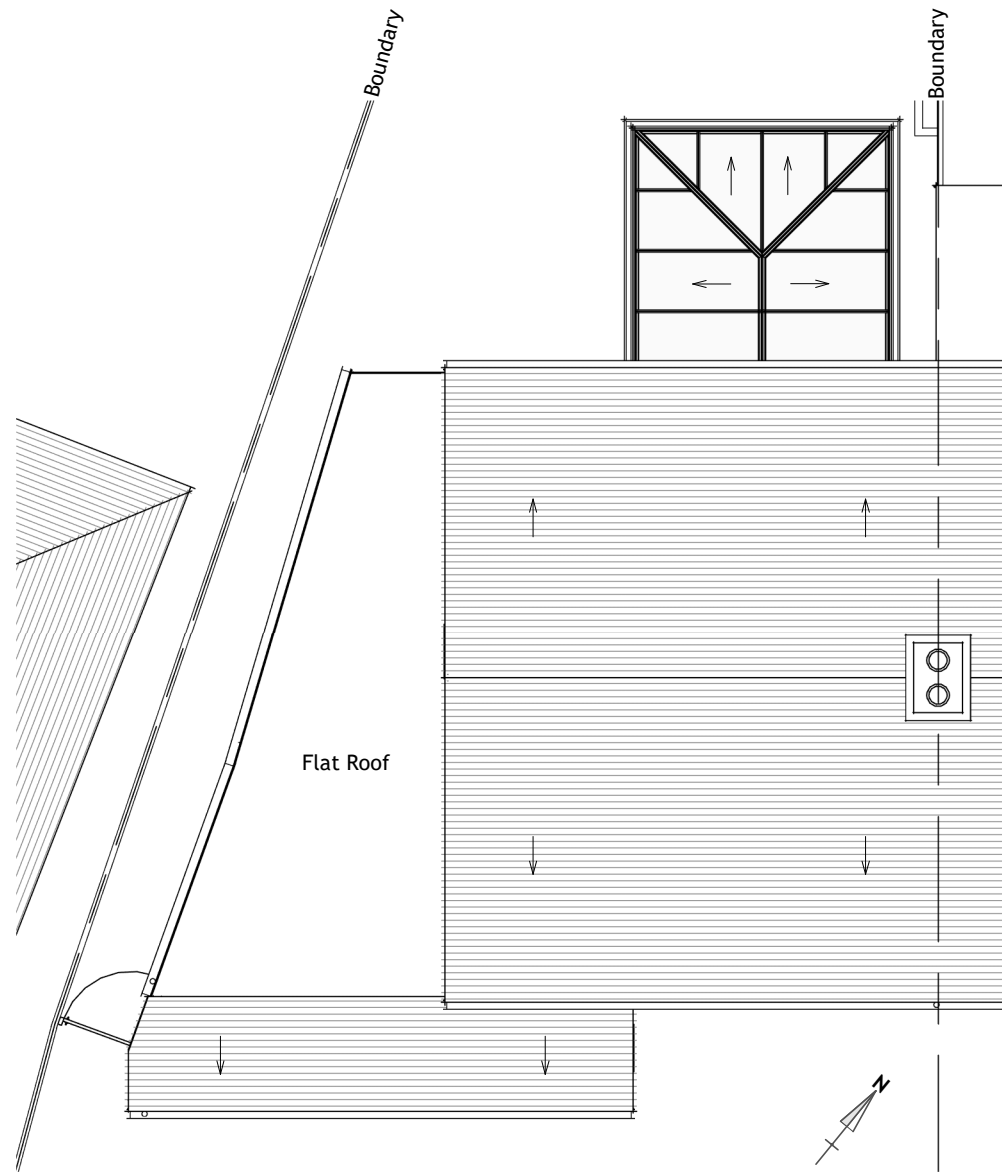

Existing Roof Level Plan

General Arrangement | RF-RDG | Scale 1 : 100

Sheet Notes

- a. the drawing is copyright protected and may not be used, reproduced or relied upon by any third party except as explicitly agreed by MAPL
- b. all dimensions are in millimetres unless noted otherwise
- c. all measurements must be obtained from stated dimensions only and checked before ordering any materials. Measurements must not be scaled off the drawing except for Local Authority Planning application purposes
- d. all drawings must be read in conjunction with all other project drawings and any discrepancies reported immediately for clarification
- e. full schedules, specification notes and legends are located on drawings numbered '900' to '999' (900 series)

A	08.03.2024	JWR	Planning issue
0	04.01.2024	OB	First issue
Rev	Date	By	Description

m

a

michael aubrey
partnership

• 0118 962 9666 • www.mapl.co.uk

Client

Ms. M. Blok & Mr. S. Elwood

Project Address

5 Geoffreyson Road, Caversham,
Reading, Berkshire. RG4 7HS

Project Description

Single Storey Rear Extension, Garage
Conversion & Internal Alterations

Sheet Title

Plans - Roof Level - Existing GA

Sheet Ref.	MAP-C4869-141	Rev.	A
Project Ref.	C4869	Date	08.03.2024
Drawn by	OB	Checked by	FM
Scale	1 : 100	Sheet Size	A3