

Copyright of this drawing is vested in Splus Architect and it must not be copied or reproduced without written consent. Figured dimensions only are to be taken from this drawing. DO NOT SCALE. OFF THIS DRAWING WITHOUT THE USE OF THE SCALE BAR PROVIDED.


All contractors must visit the site and be responsible for taking and checking all dimensions relative to their work.

These architects work to the direction of the architect/owner drawings and the conditions.

Electronic data drawings should be used only and should not be interpreted for measurement.

All dimensions and levels should be read only from these values listed on the drawings.

CONSTRUCTION: It is considered that the proposed works are within the scope of a competent Contractor and as such no detailed methods have been specified, refer to relevant Key Contract Documents (See Assessment).


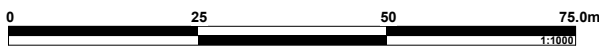


Existing Site Information is taken from 3D Survey Data provided by Greenhatch Group from a survey dated June 2023. Drawing Number: 41656 _01-08_PE


To Be Read and Printed in Colour.

To Be Read In Conjunction with Landscape Architects Information.


Red Line - Application Boundary

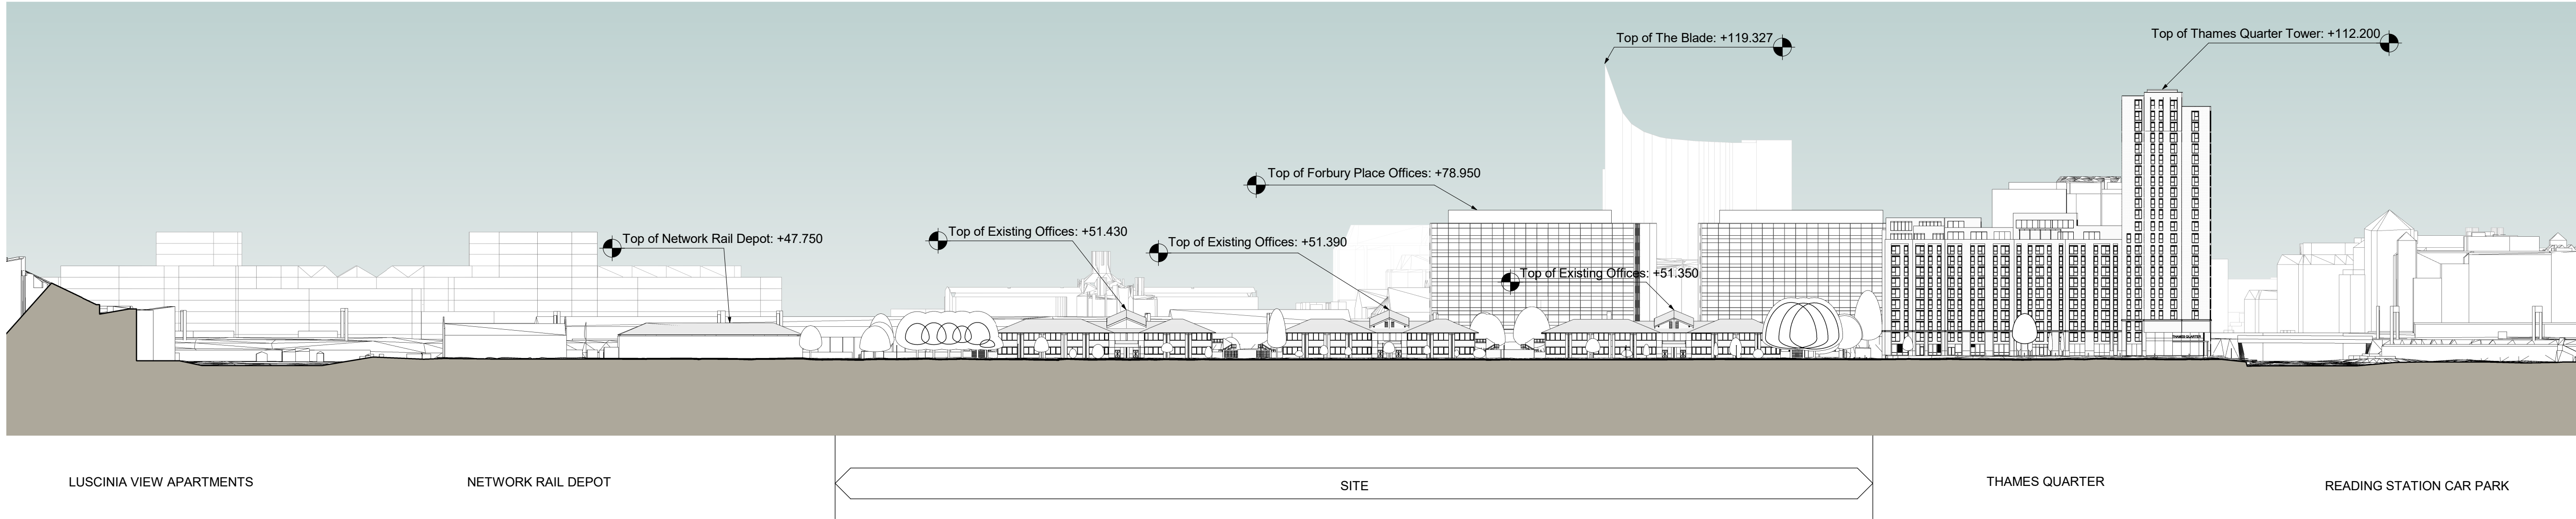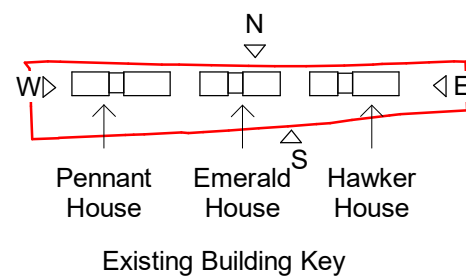


Existing Masterplan Elevation - North
1 : 1000

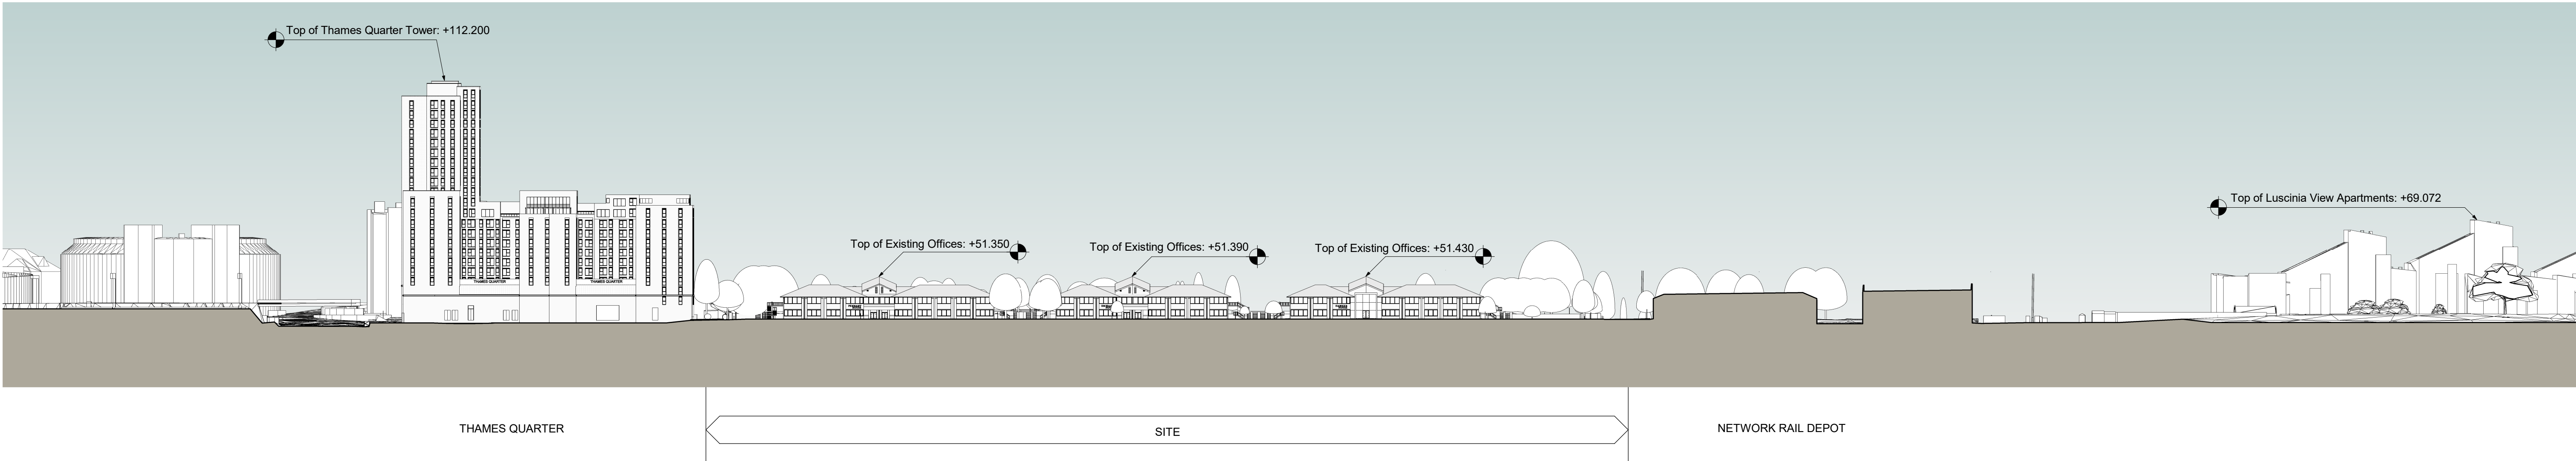

Existing Masterplan Elevation - South
1 : 1000

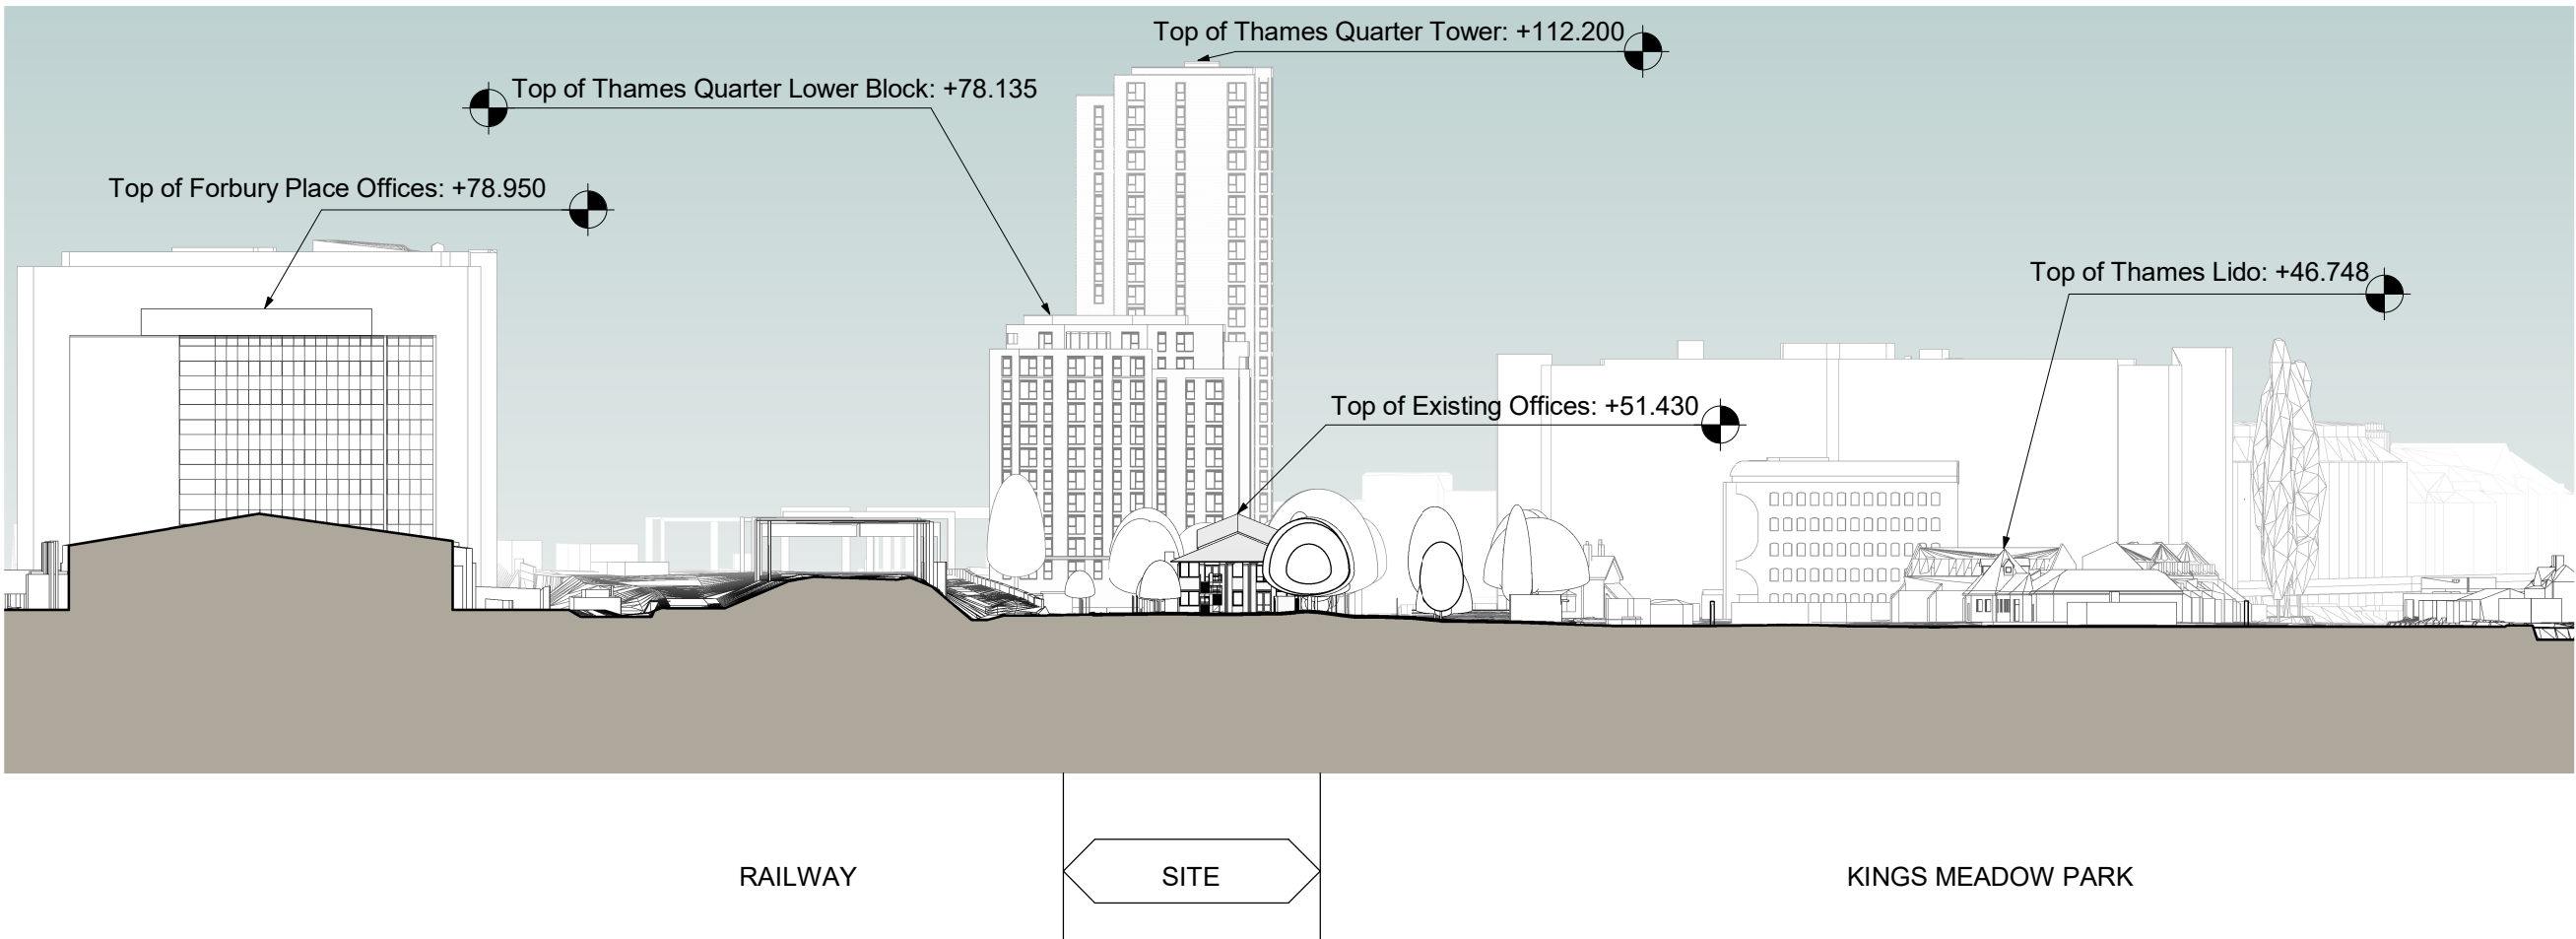

Existing Masterplan Elevation - East
1 : 1000

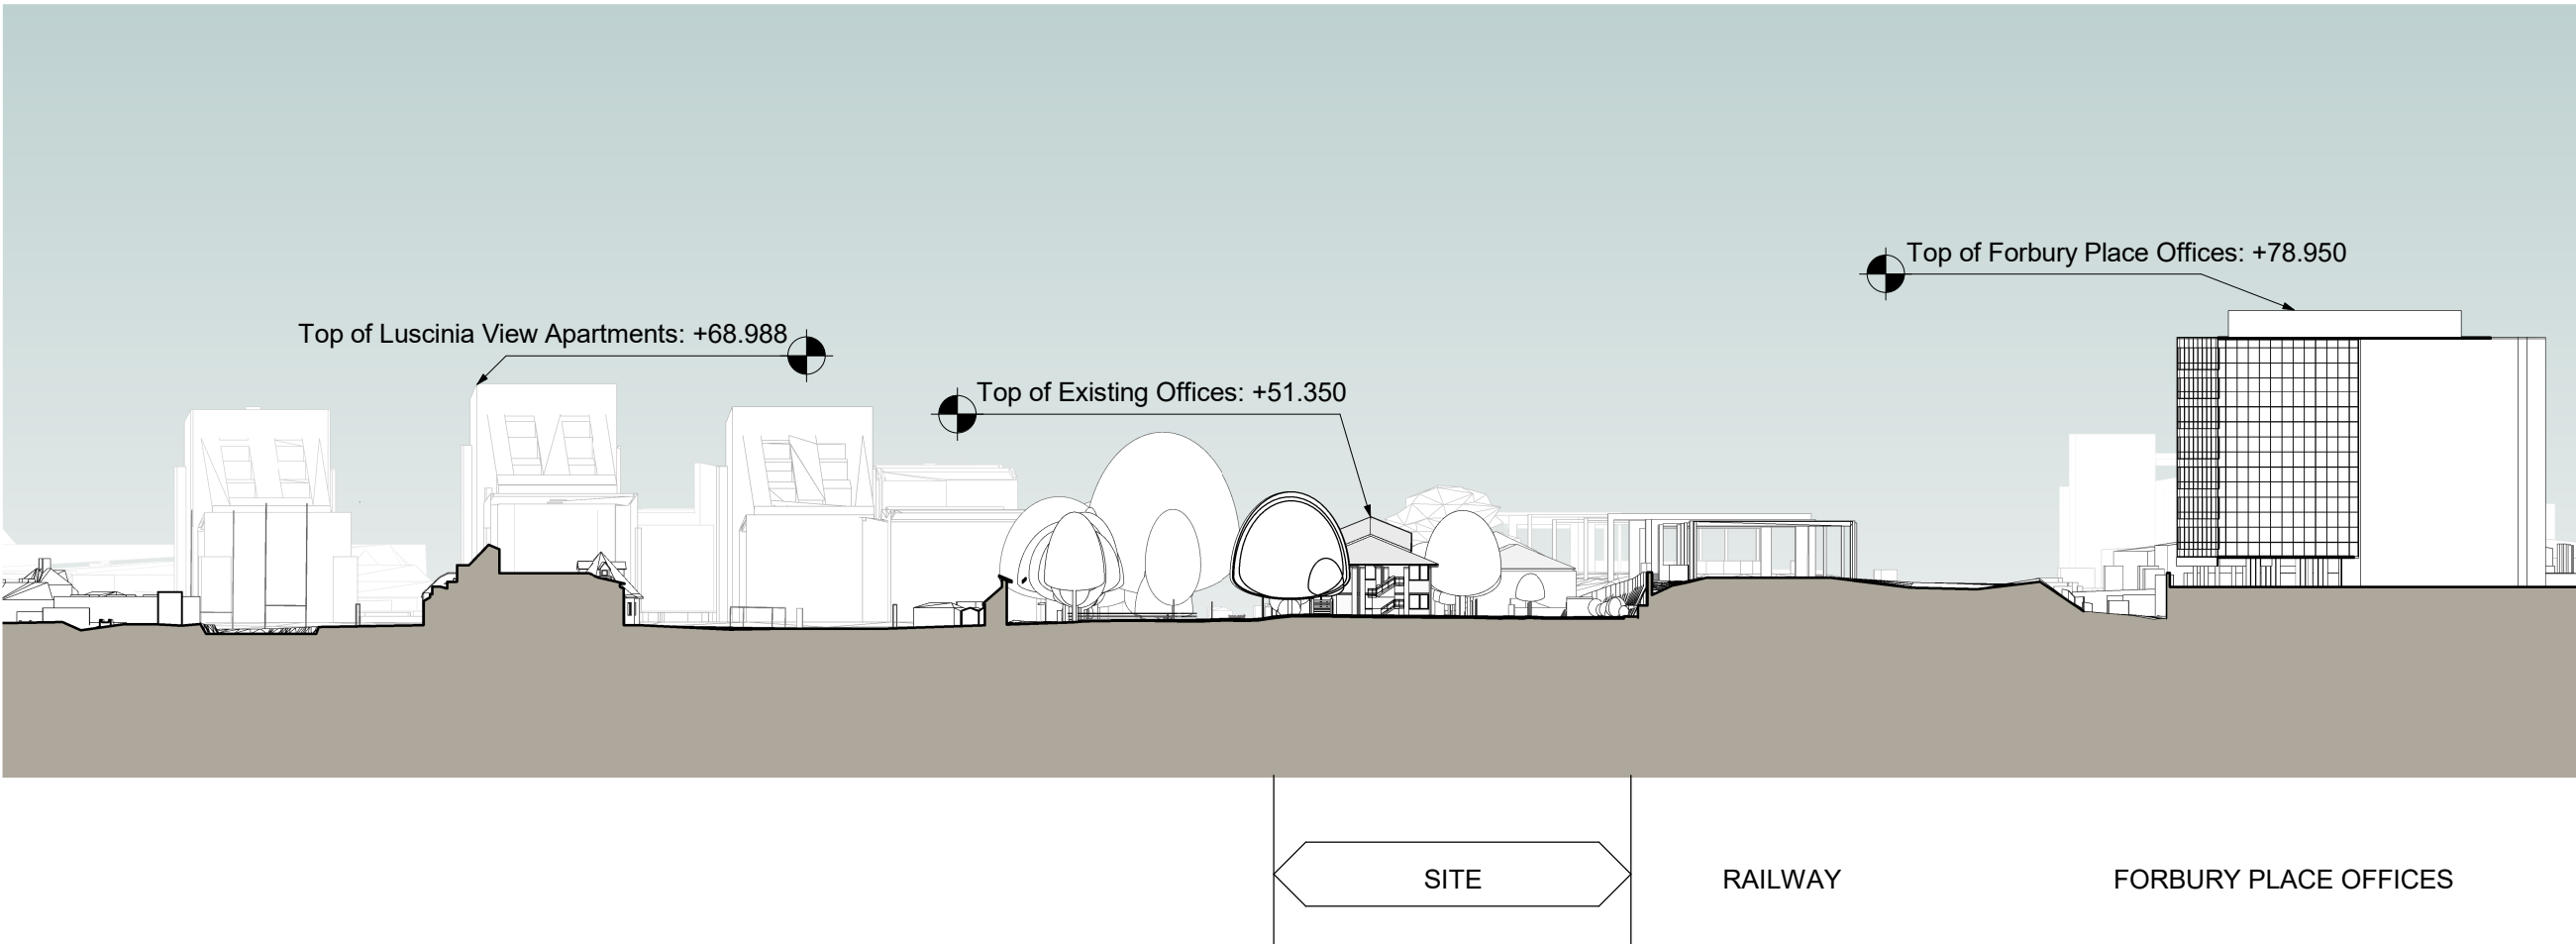

Existing Masterplan Elevation - West
1 : 1000

P10	20/05/24	General Updates
P09	17/05/24	Updates for Planning
P08	16/05/24	Updates for Planning
P07	10/05/24	Updates for Planning
P06	27/03/24	Updates for Planning
P05	22/01/24	Updates for Planning
P04	10/01/24	Updates for Planning
P03	21/12/23	Updates for Planning
P02	30/11/23	Model Issue - For Coordination - General Updates
P01	21/11/23	First Issue

**PEVERIL
SECURITIES**

5plus

Manchester: 0161 228 0211
Fourth Floor, The Hive, 47 Lever Street,
Manchester, M1 1FN

London: 0207 253 7844
The Leather Market, Weston Street,
London, SE1 3ER

5plusarchitects.com

PROJECT:
Napier Road Reading

TITLE:
Existing Elevations, Sheet 1 of 2 - Masterplan

SCALE: As indicated @ A1
ORIGIN DATE: 21/11/23
DRAWN: AC
CHECKED: JB

STATUS:
S2 - Planning

DRAWING NO:
READ-5PA-ZZ-ZZ-DR-A-042000

REV:
P10

CLASSIFICATION: