


Location Plan

Site Address: Gillette (uk) Ltd, 452, Basingstoke Road, Reading, RG2 0QE

Date Produced: 26-Apr-2024

Scale: 1:2500 @A4

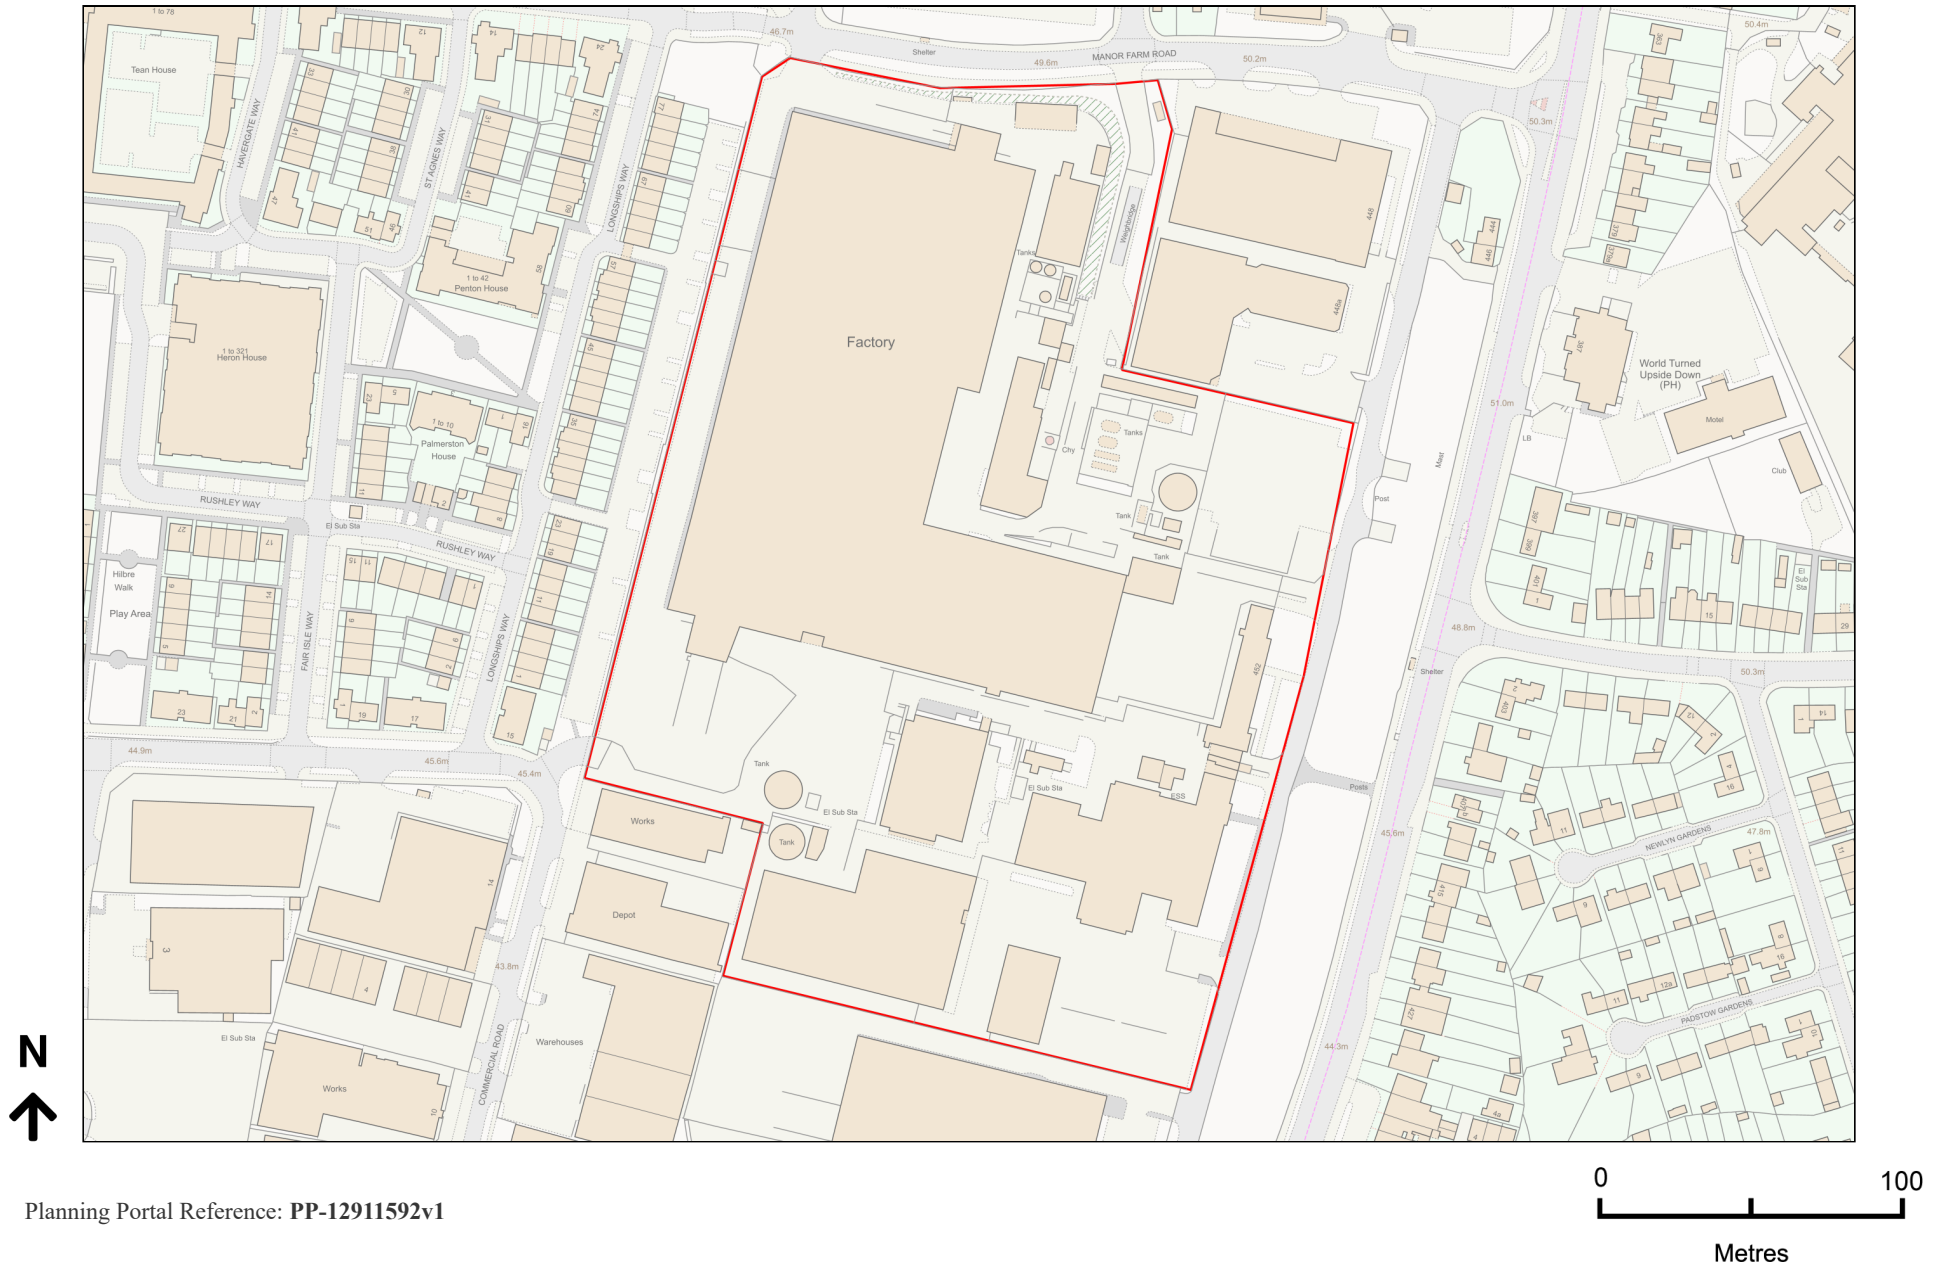

Planning Portal Reference: PP-12911592v1