


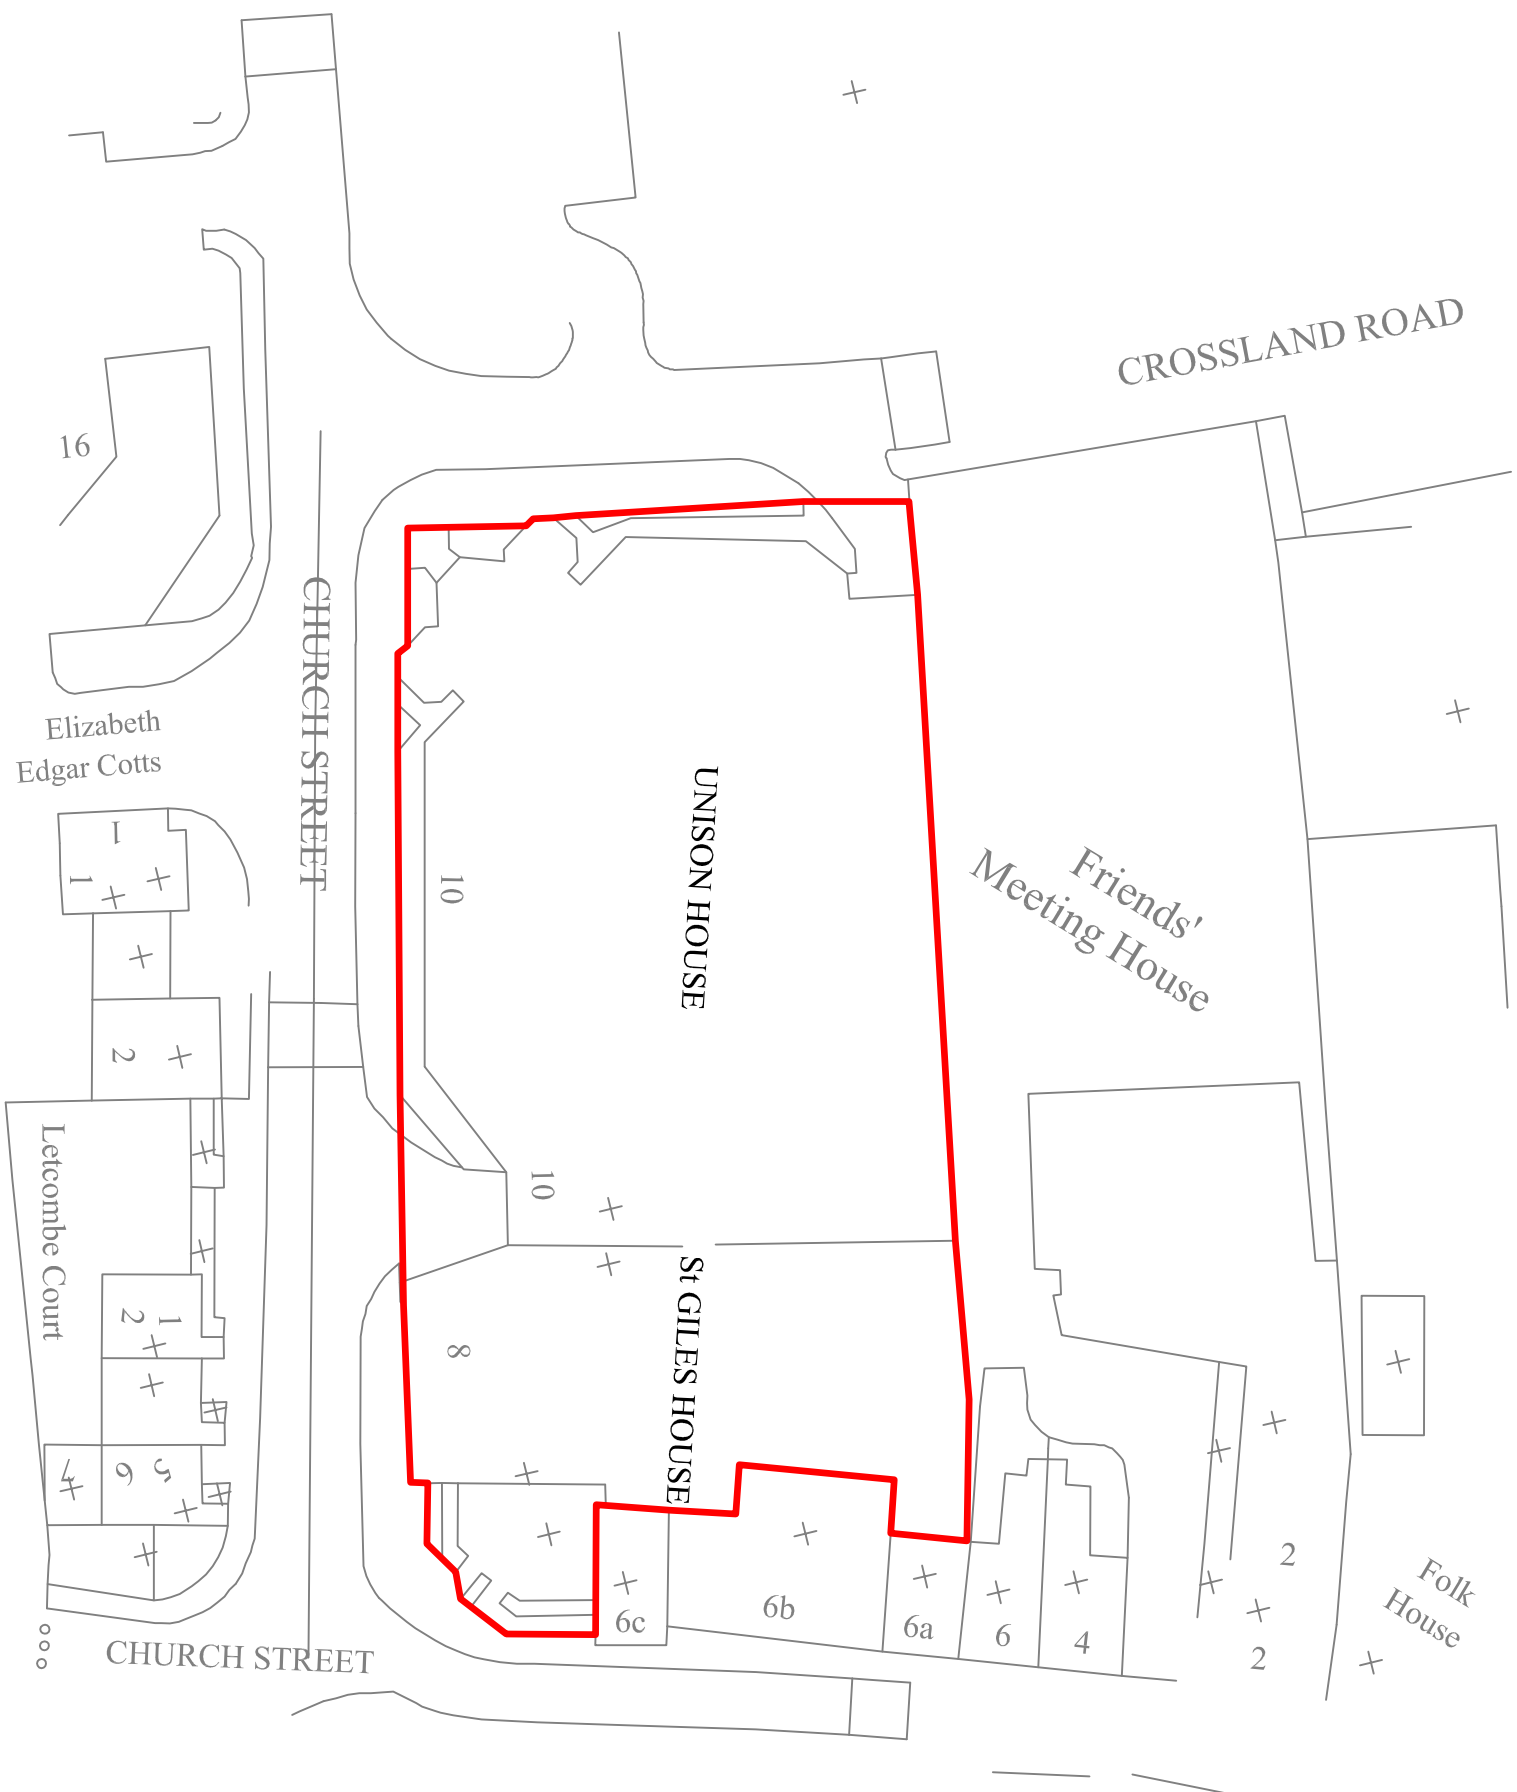

1. This drawing is copyright and must not be reproduced without the consent of Greenwell Design Ltd.

Ltd.

2. All dimensions are in millimeters unless otherwise noted.

3. Do not scale from this drawing - if in doubt ask

4. All dimensions to be checked on site prior to

commencement of work or preparation of any shop/fabrication drawings.

5. The contractor shall report any discrepancies in information in writing to the design team at the earliest opportunity.

6. This drawing is to be read in conjunction with the following relevant information:

i) All architects and structural engineers drawings and specifications.

ii) All CDM information including designers risk assessments.

[illegible]

design

architecture
interiors
urban design
masterplanning
graphic design
conservation

Site Boundary

1:500	14 038	001 location	1
A3	Preliminary		

Do not scale. This drawing is copyright